Site Plan As Proposed - Visibility Splays & Road Levels
Scale 1:250

0m 5m 10m

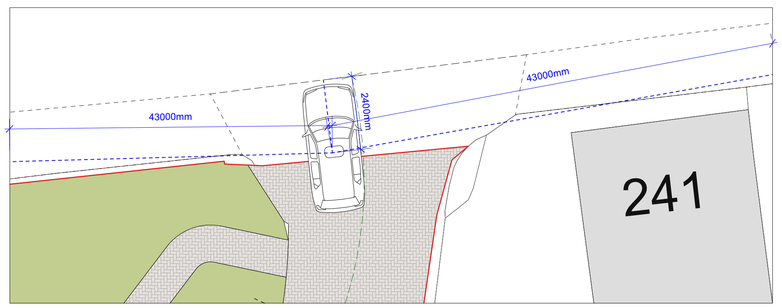

Site Plan As Proposed - Visibility Splays Entrance
Scale 1:200

0m 1m 2m 3m 4m 5m

NOTES:

Any errors or omissions to be reported to Code L6 immediately.

This drawing and design is the copyright of Code L6 and is not to be used for any purpose without their consent.

rev	details	date

Code L6
Architecture Ltd

31 Halifax Road Brighouse
West Yorkshire HD6 2AA
T: 01484 714 870
E: codeL6@btinternet.com
W: www.CODEL6.com

Project:
245 Heckmonwike Road
Dewsbury,
WF13 3NF.

Client:
Mr T Zaman

Drawing:
Site Plan as Proposed
Visibility Splay & Levels

Date:	Scale:	Size:
25/08/23	1:250/1:100	A1

Drawing Number:
21-030-05