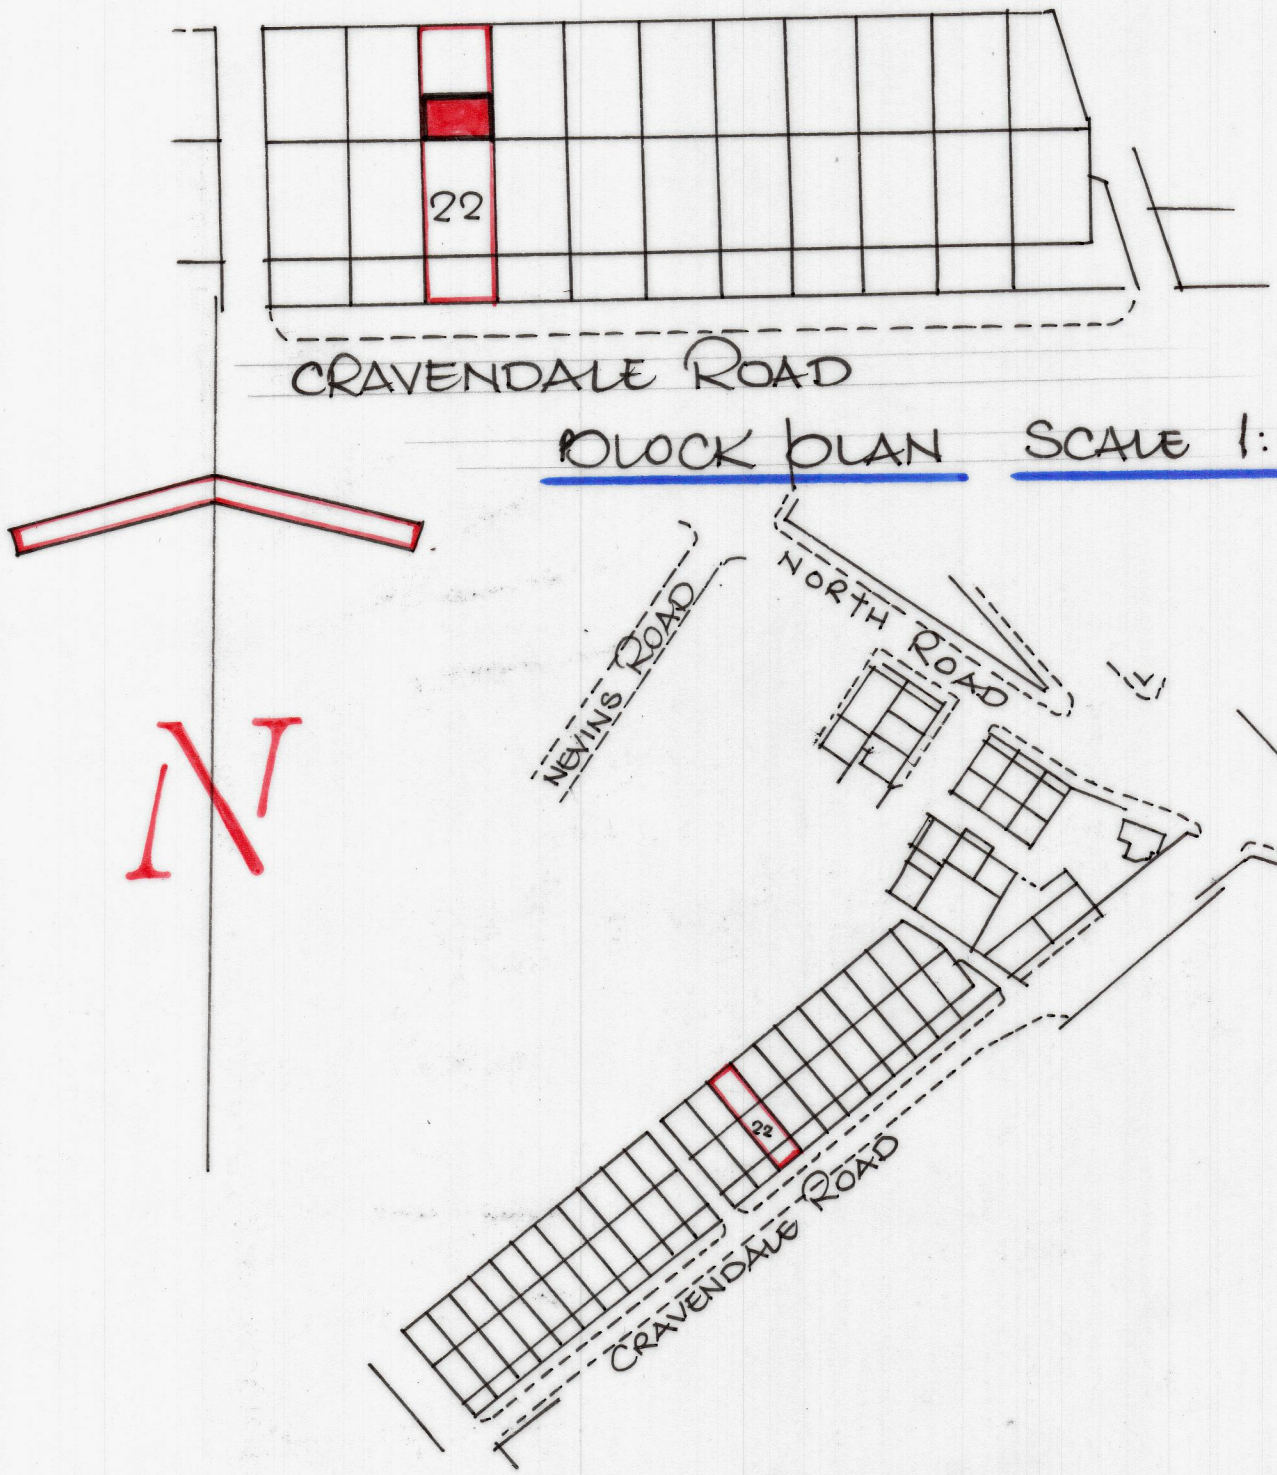

BLOCK PLAN SCALE 1:500

LOCATION PLAN SCALE 1:1250