

boundary

1810mm

waste
gully

KITCHEN

non-load bearing
stud partition wall

DINING ROOM

TOILET

store

up

GARAGE

steelwork to take
walls above

ENTRANCE
LOBBY

LOUNGE


boundary

420mm

PROPOSED GROUND FLOOR LAYOUT

boundary

new 600mm x 900mm deep
catnic lintel above

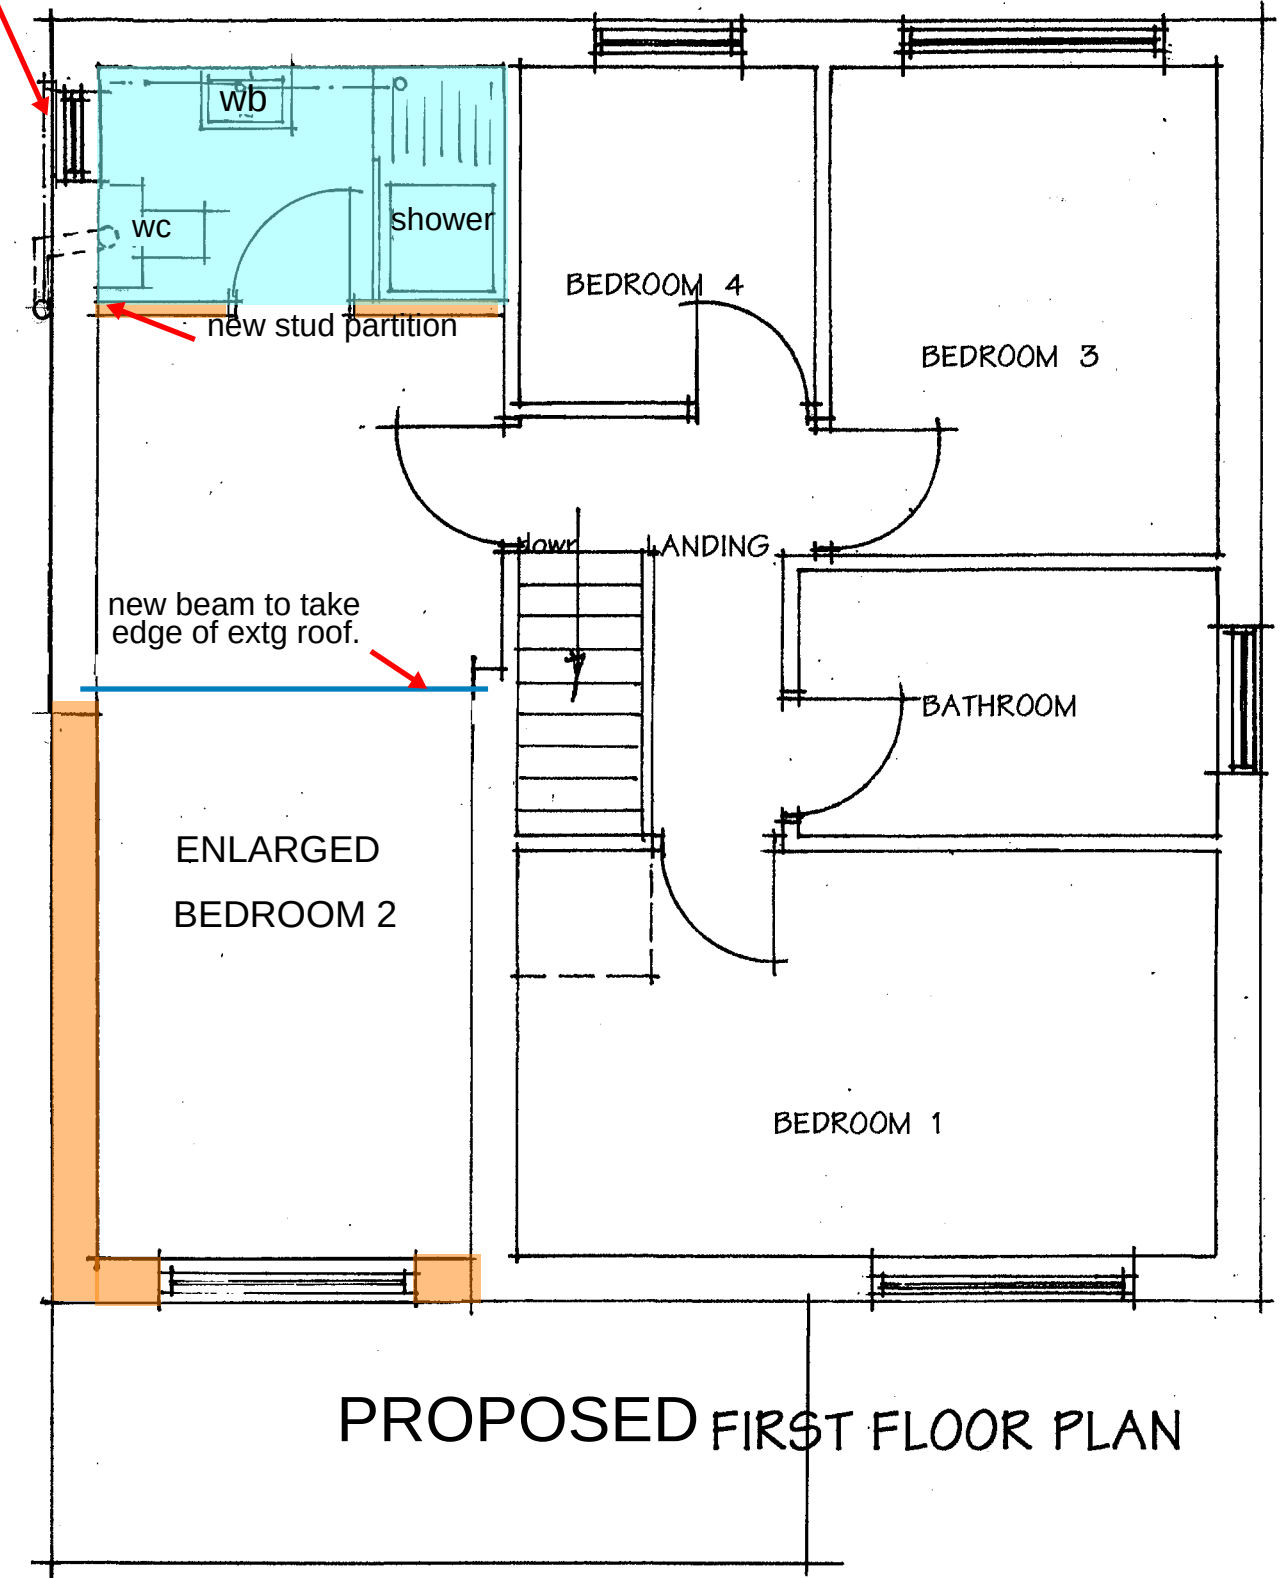

PROPOSED FIRST FLOOR PLAN