


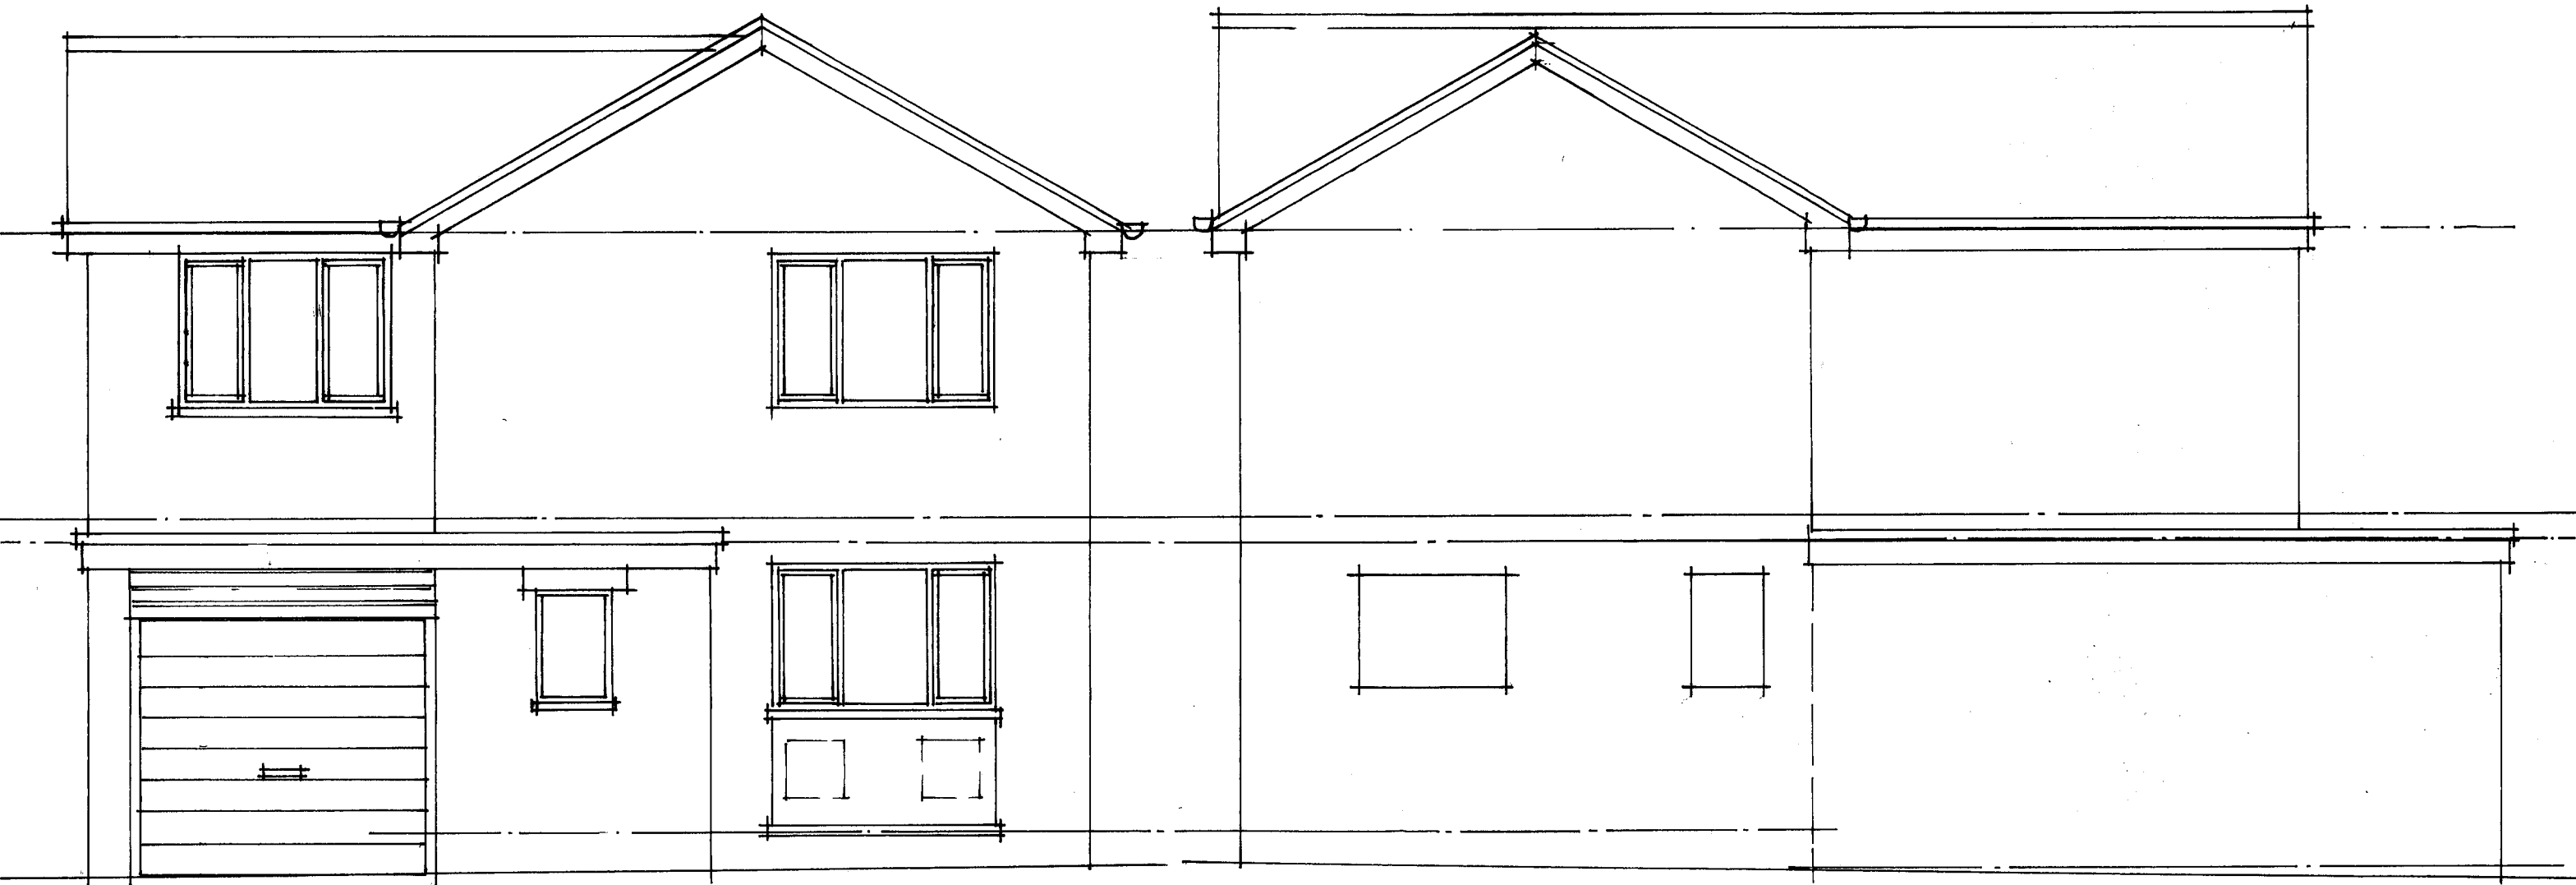

EXISTING FRONT ELEVATION

EXISTING SIDE ELEVATION