


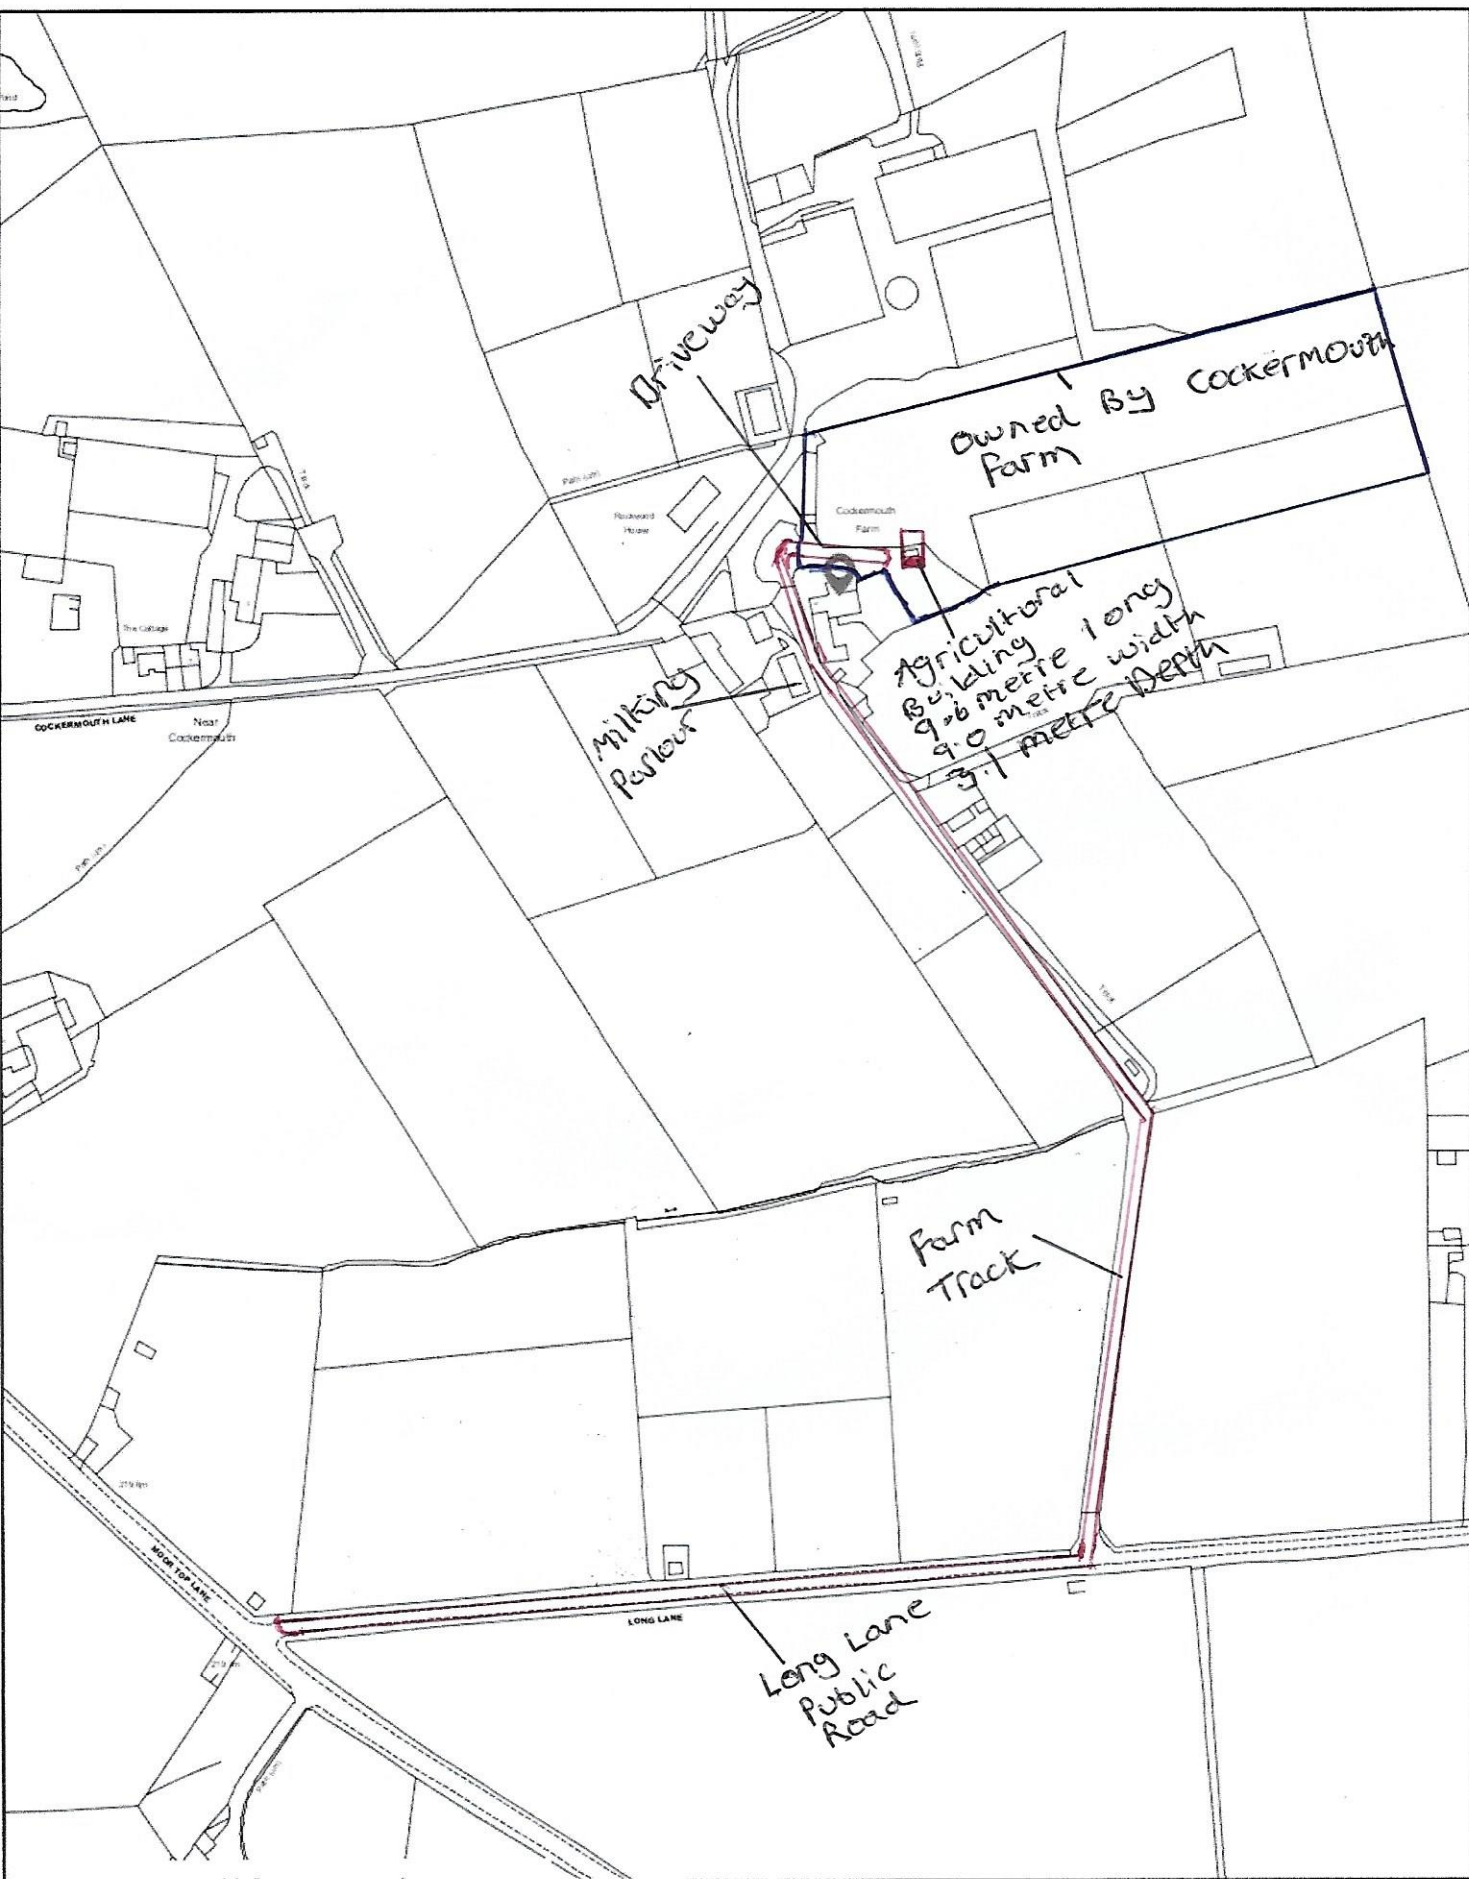

Cockermouth Farm, 5 Cockermouth Lane, Flockton, Wakefield, WF4 4BS.
Scale 1:2500

