


NOTE	
1	DO NOT SCALE FROM THIS DRAWING
2	ANY DISCREPANCIES ON THIS DRAWING OR BETWEEN DRAWINGS ARE TO BE REPORTED TO 1618 ARCHITECTS LTD
3	UNLESS SPECIFIED, THESE DRAWINGS ARE NOT TO BE USED FOR CONSTRUCTION PURPOSES OR PLACING OF ANY ORDERS
4	THIS DRAWING & DESIGN IS THE COPYRIGHT OF 1618 ARCHITECTS LTD AND MAY NOT BE REPRODUCED IN ANY WAY WITHOUT PRIOR WRITTEN CONSENT

DRAFT



Elevations @1:50

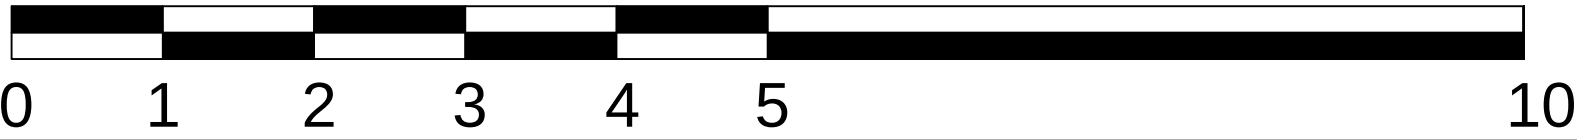

23-11-13 Rev. C - Amended rear extension glazing to a stone wall for privacy
23-10-27 Rev. B - Re-introduced dormer, smaller than original proposal
23-10-25 Rev. A - Amended Dormer Extension and set back 500mm

Status:

☐ Feasibility

☐ Planning Approval

☒ Building Regulations

☐ Tender

☐ Construction

Project:

51 Longwood Edge Road

Huddersfield

HD3 3UY

Client:

Mr Uzair Mohiuddin

Drawing Title:

Elevations

Project No.	Drwg No.	Revision	Scale	Date
621	203	C	1:50@A1	Jul 23



761 Wilmslow Road, Didsbury
Manchester, M20 6RN
Web: www.1618architects.com Tel: 0161 280 0574

Manchester

London