

Notes

Figured dimensions are to be used in all cases.

Dimensions should not be scaled from drawing unless for planning application purposes.

Land Registry and ownership boundaries are produced by KAS Ltd using all reasonable endeavors. KAS Ltd cannot be held responsible for scale discrepancies in plans supplied by others.

Any discrepancies in dimensions should be clarified with the design team at the address below prior to commencement of the works.

No deviation from this drawing will be permitted without the prior written consent of the Architect.

This drawing is to be read in conjunction with all the relevant Mechanical and Electrical drawings.

This drawing is to be read in conjunction with the relevant Structural Engineer's drawings, structural calculations and recommendations.

This drawing is to be read in conjunction with the relevant Fire Safety Strategy drawings.

Please note that the use of any quantification data is done so at the users own risk.

This drawing should not be reproduced without the written permission of Kas Ltd and once printed and distributed this document is then uncontrolled

Revision Notes				
Rev.	Date	Revision Description	Drawn	Checked



Project Name

Mr & Mrs Szmeruk

17 Bog Green Lane

Drawing Title

Existing Fence

Drawing Number

23004-KMA-V1-ZZ-DR-A-2000

Project Number	Status	Revision
23-004	PL	

Drawn by	Authorised by	Date
SDK	SDK	29/09/23

Kirk Architectural Services Ltd

16 Oldham Road | Ripponden | West Yorkshire | HX6 4DP


T: 01422 824574

M: 07375359705

E: simon@kas-arch.co.uk www.kas-arch.co.uk



Picture of dissimilar fencing prior to wind damage to east boundary fence

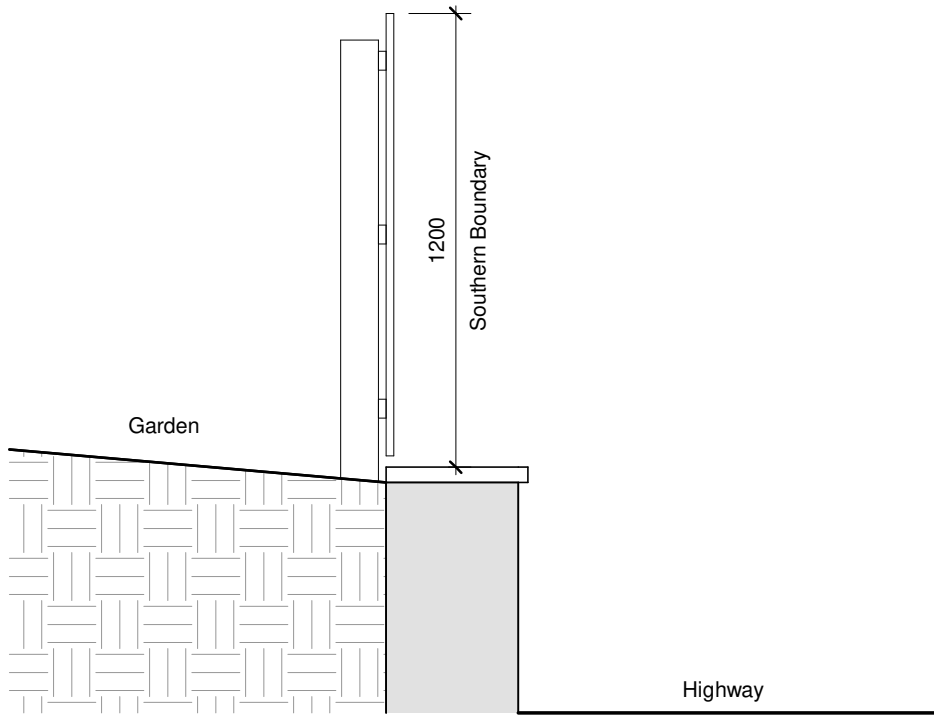

Typical Existing Cross Section

1 Typical Existing Cross Section

Scale: 1 : 20