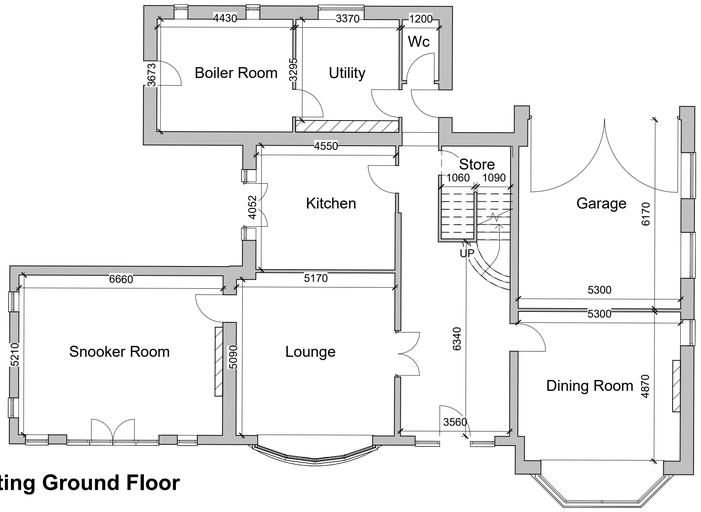

Existing Ground Floor
1:100

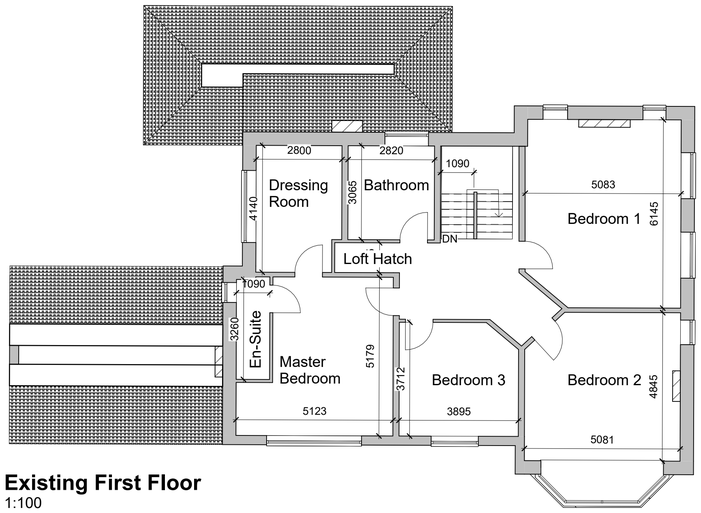

Existing First Floor
1:100

Note:
All Dimensions Are Approximate

TREND ARCHITECTURE
T: 01484 941051
plan@trendarchitecture.co.uk
www.trendarchitecture.co.uk

Project Name
72 Beaumont Park Road, Beaumont Park, Huddersfield, HD4 5JH

Drawing Title:
Existing Layout

Drawing Number: TR-A22-0901-002
Scale: 1 : 100@A1

Date: 12/04/23
Revision:

Drawn By: AM
Checked by: JA

Reason For Issue:
Planning