



Key:
C1-100x100 Steel Pillar
C2-150x150 Timber Pillar

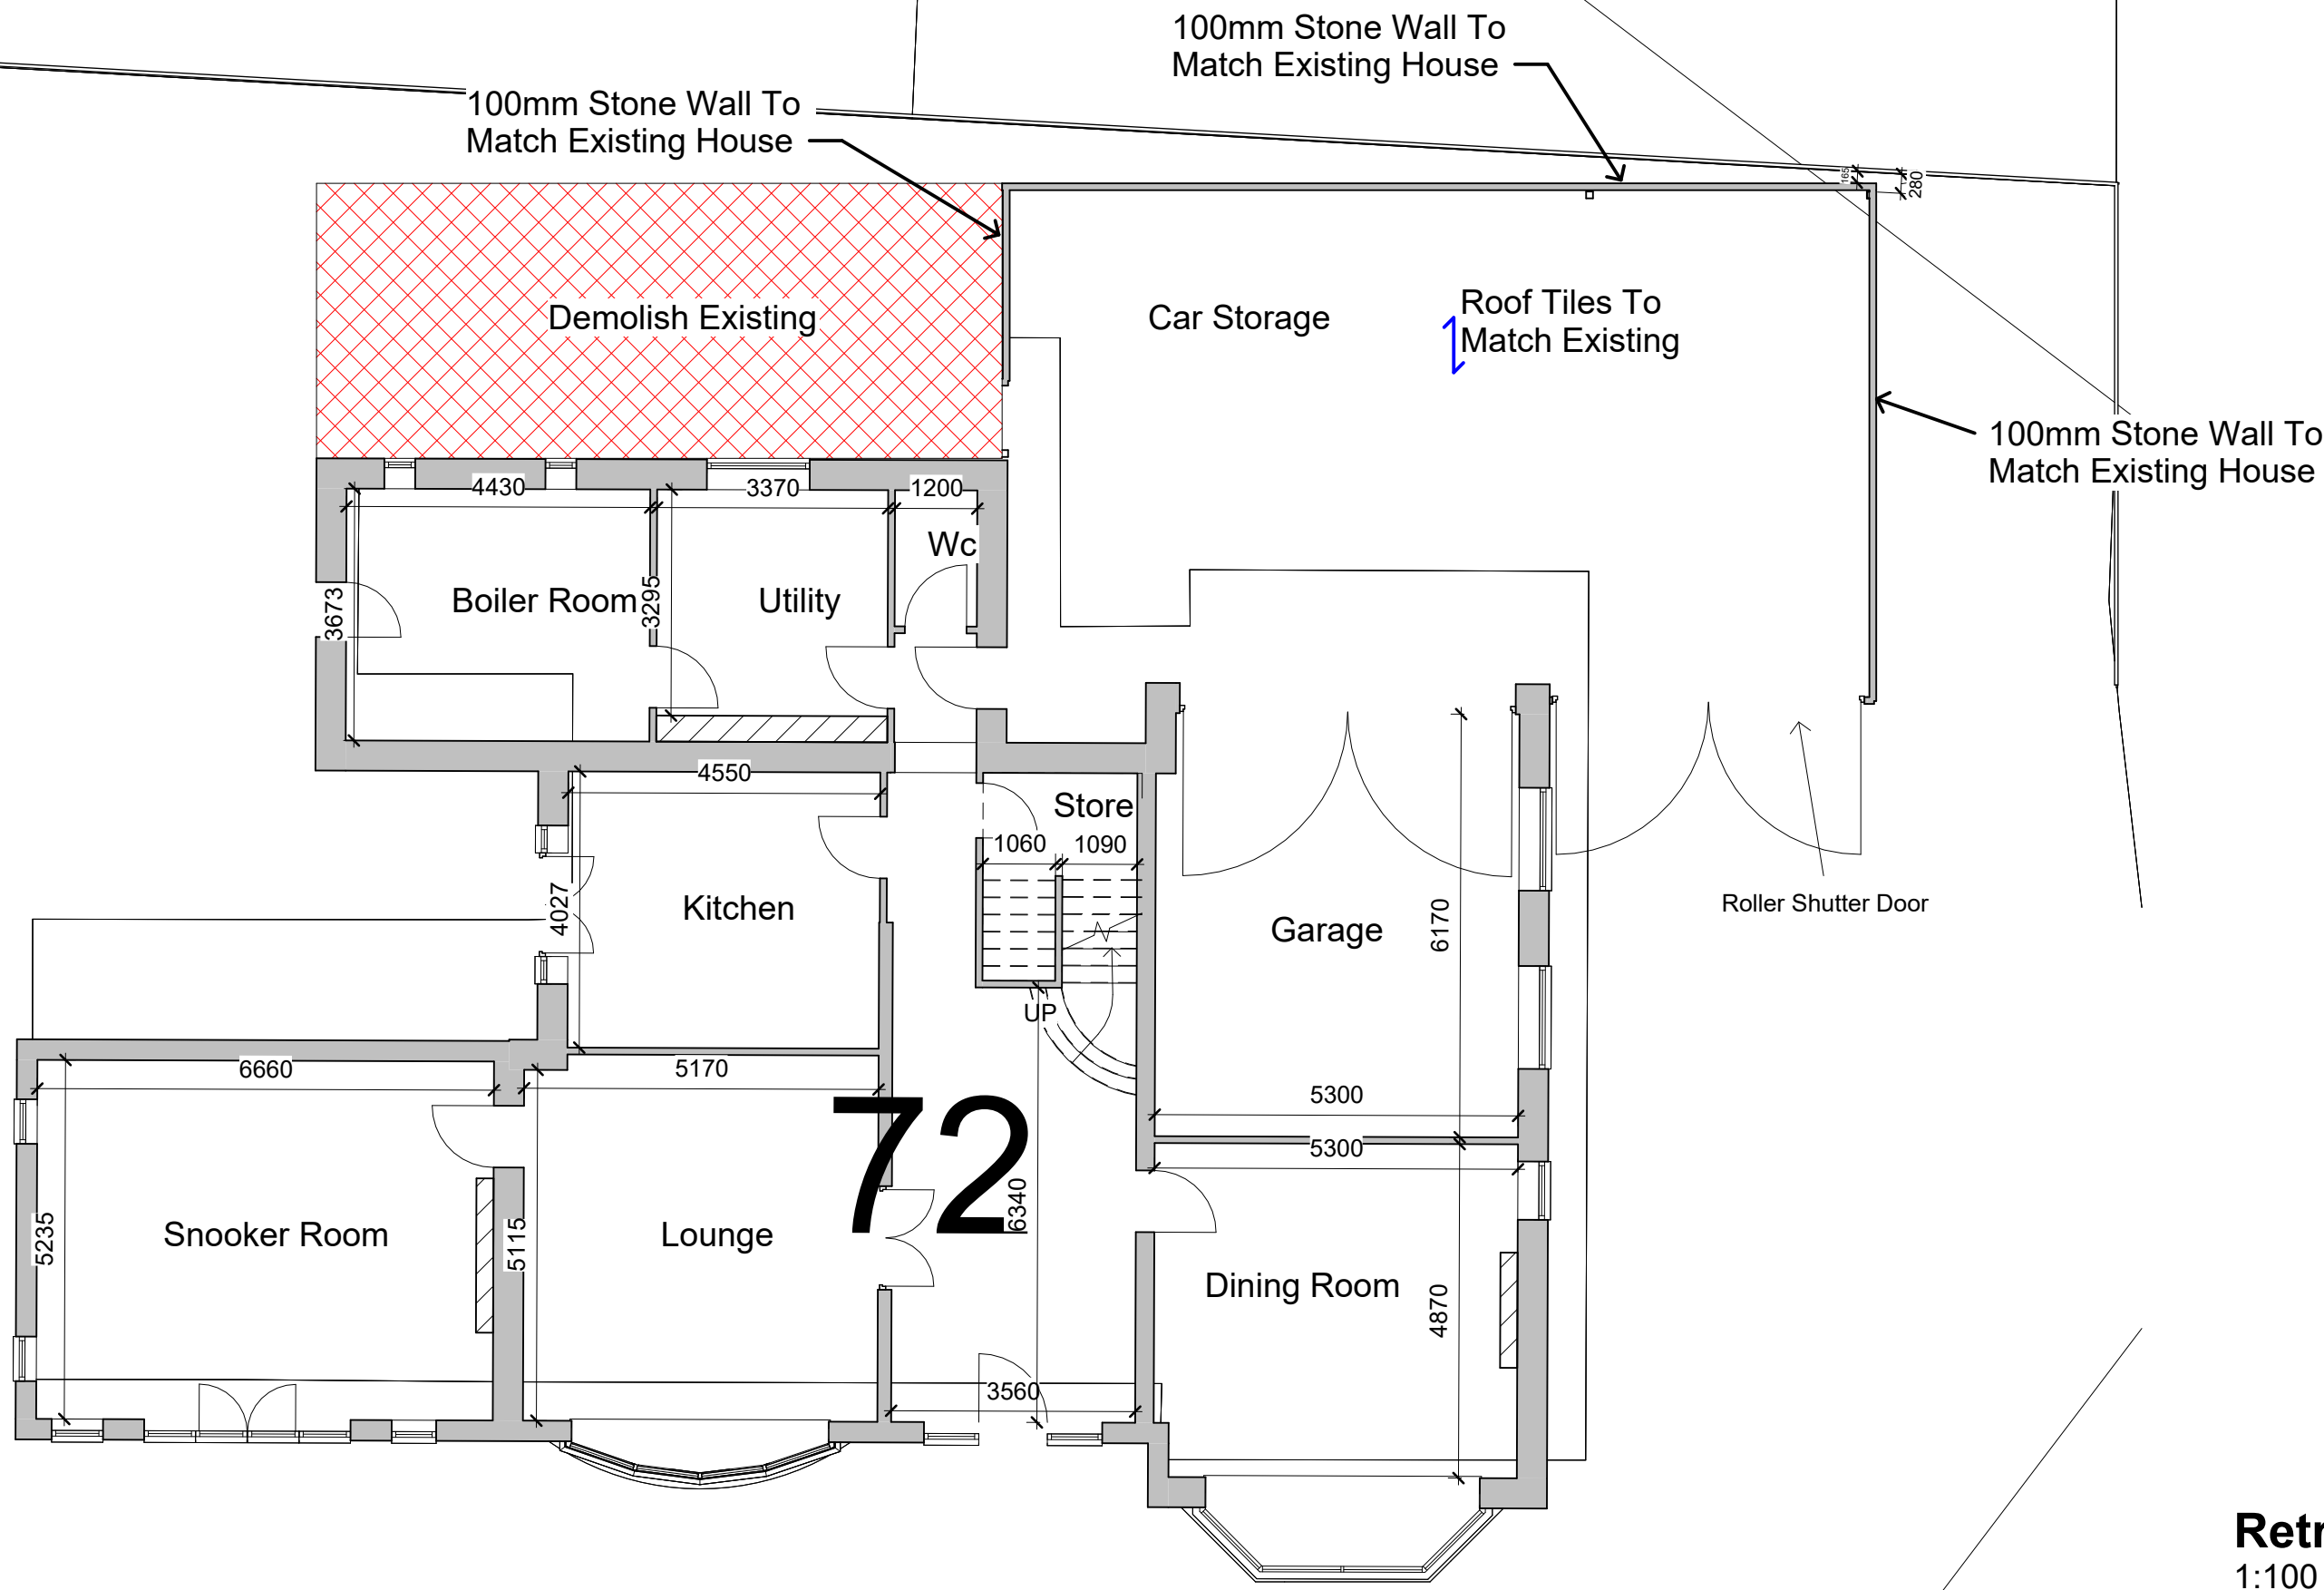

Retrospective Proposed Ground Floor
1:100

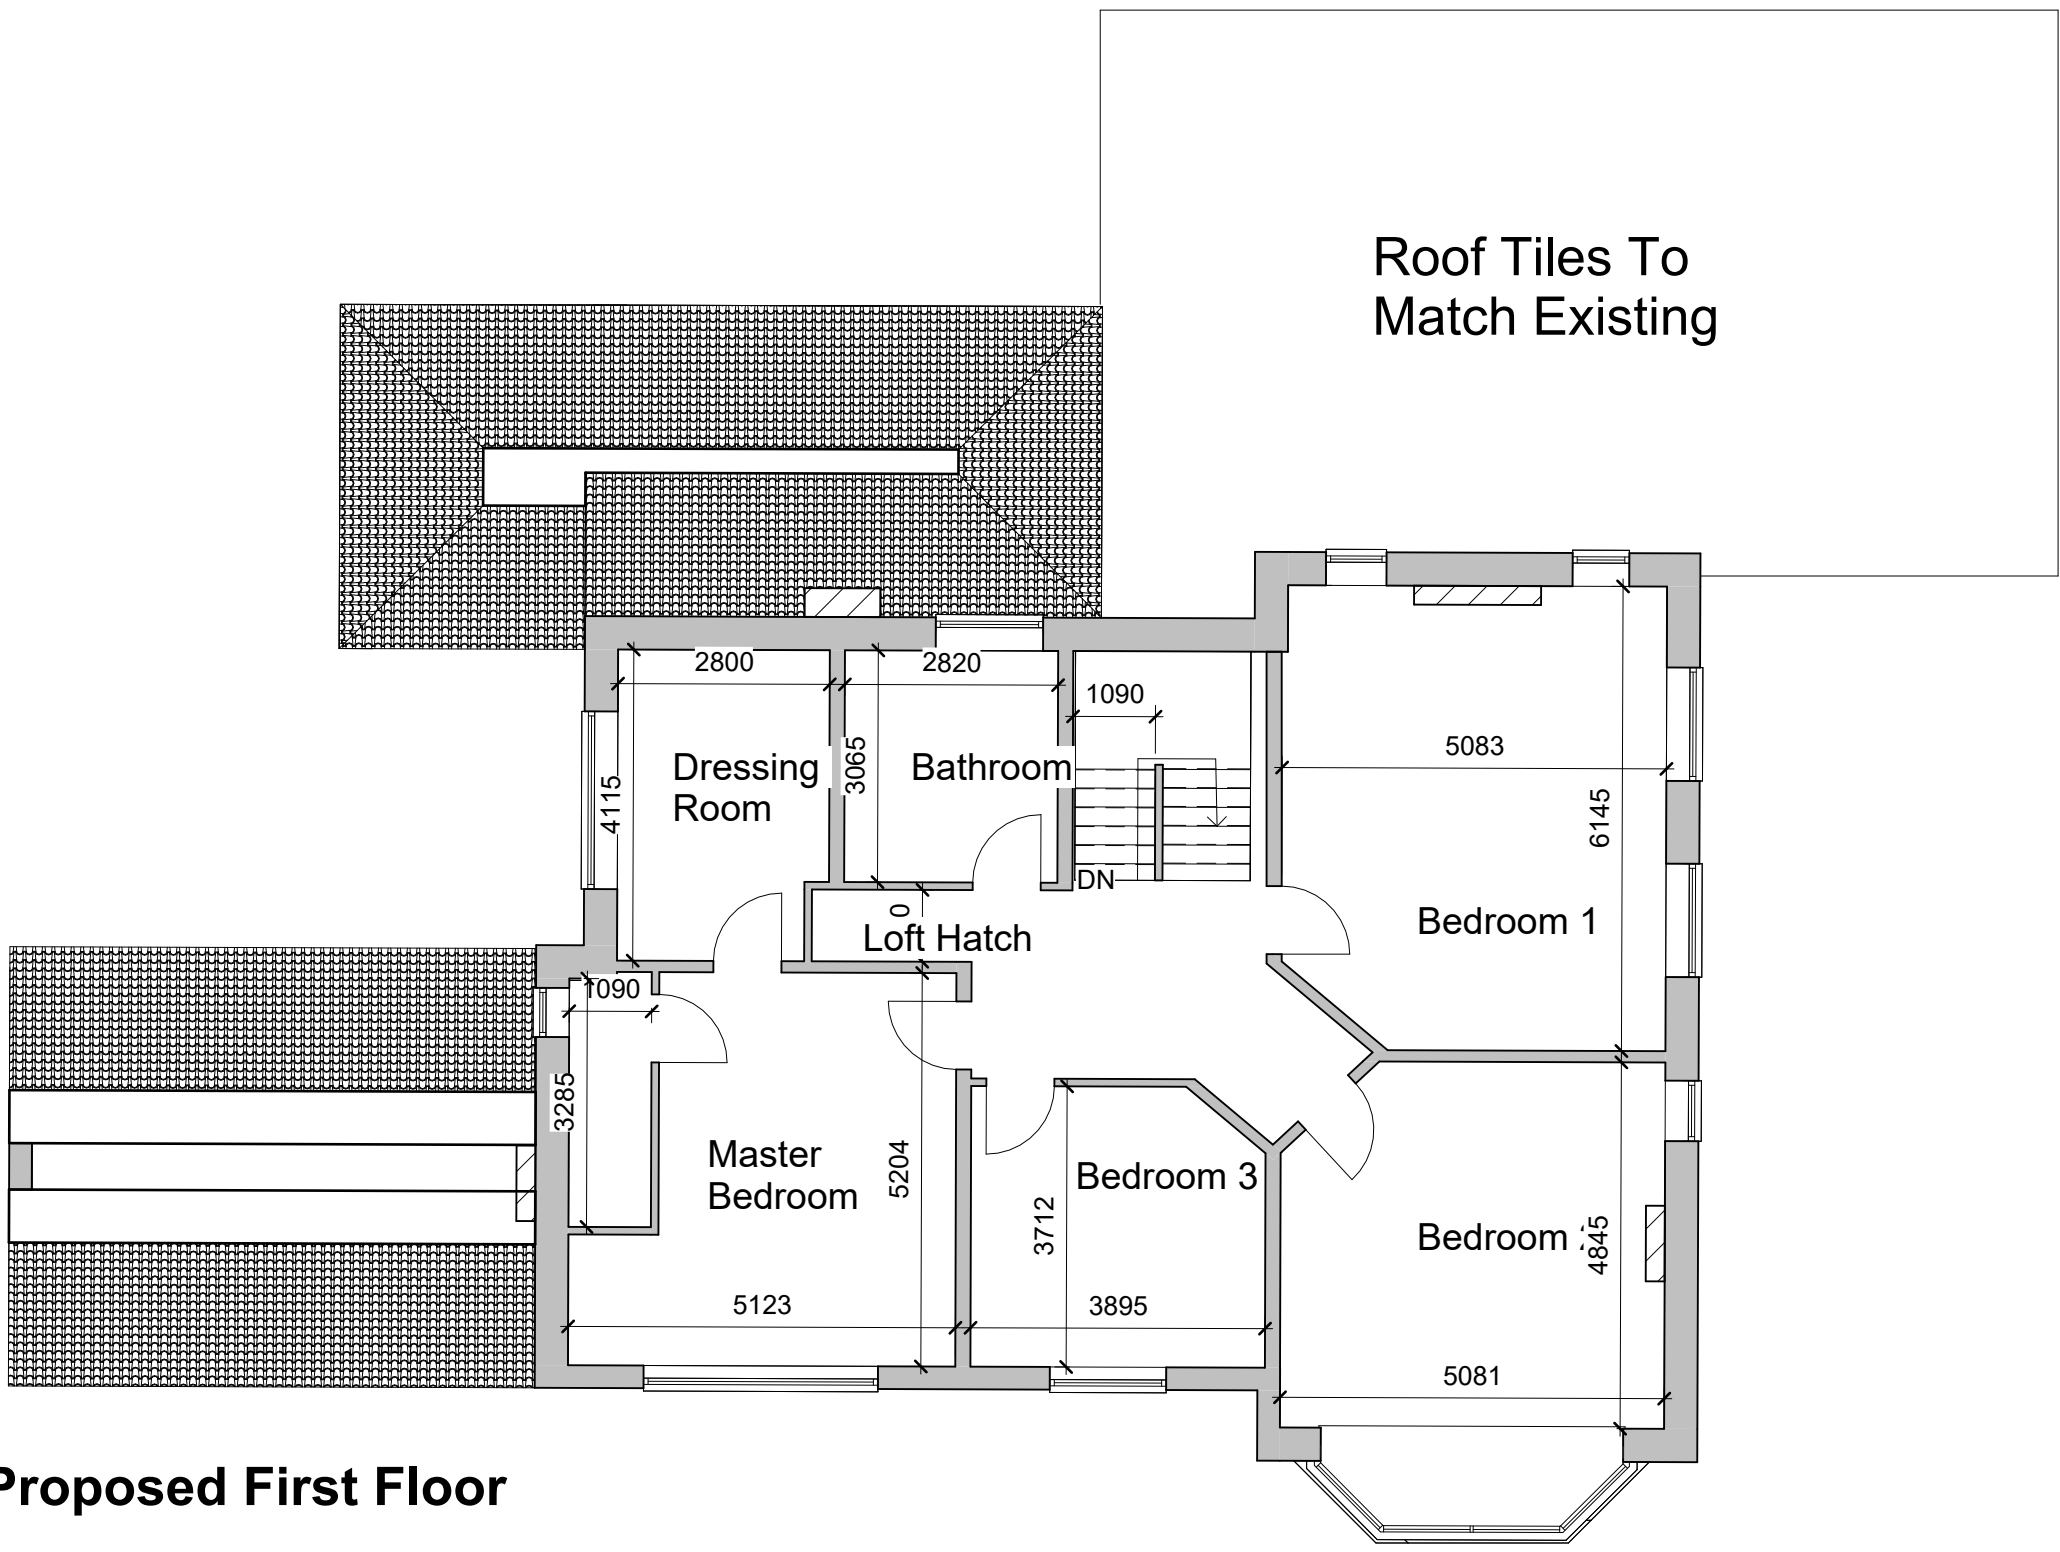

Retrospective Proposed First Floor
1:100

Note:
All Dimensions Are Approximate

 T: 01484 941051 plan@trendarchitecture.co.uk www.trendarchitecture.co.uk	
Project Name 72 Beaumont Park Road, Beaumont Park, Huddersfield, HD4 5JH	
Drawing Title: Proposed Layout-Garage	
Drawing Number: TR-A23-0903-002	Scale: 1 : 100@A1
Date: 02/10/23	Revision: B
Drawn By: AM	Checked by: JA
Reason For Issue: Planning	