


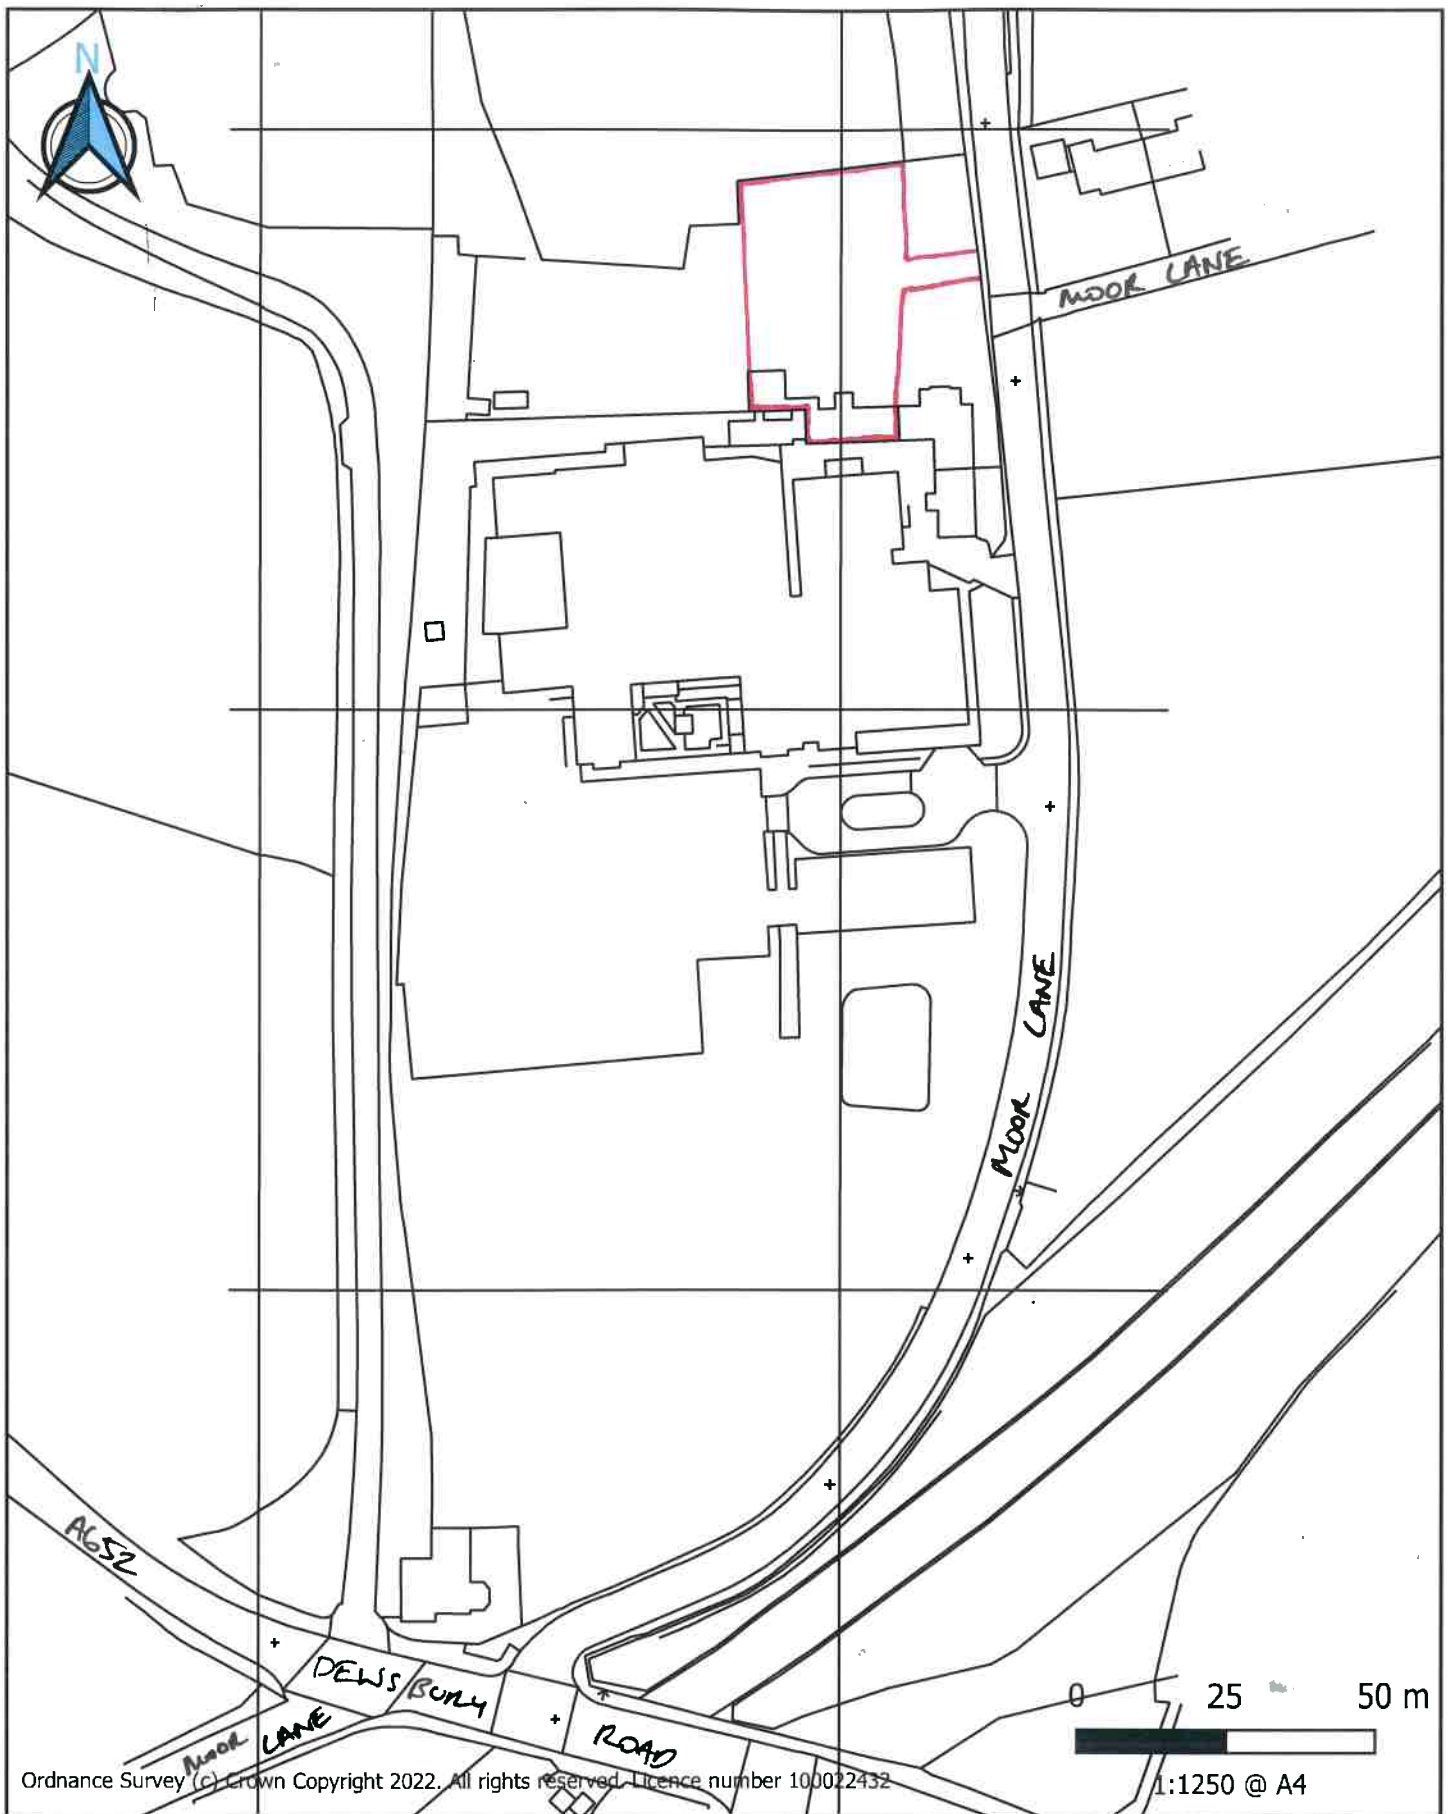

Location Plan

Client: **MCCUE**

Drawing No.: **90587/01**

Date:

Julius Bahn
OAK BUILDINGS
03444171400

Whitehouse Farm,
Whitehouse Lane,
Swindon,
South Staffordshire,
DY3 4PE