




PROPOSED EAST ELEVATION



PROPOSED INNER-EAST ELEVATION

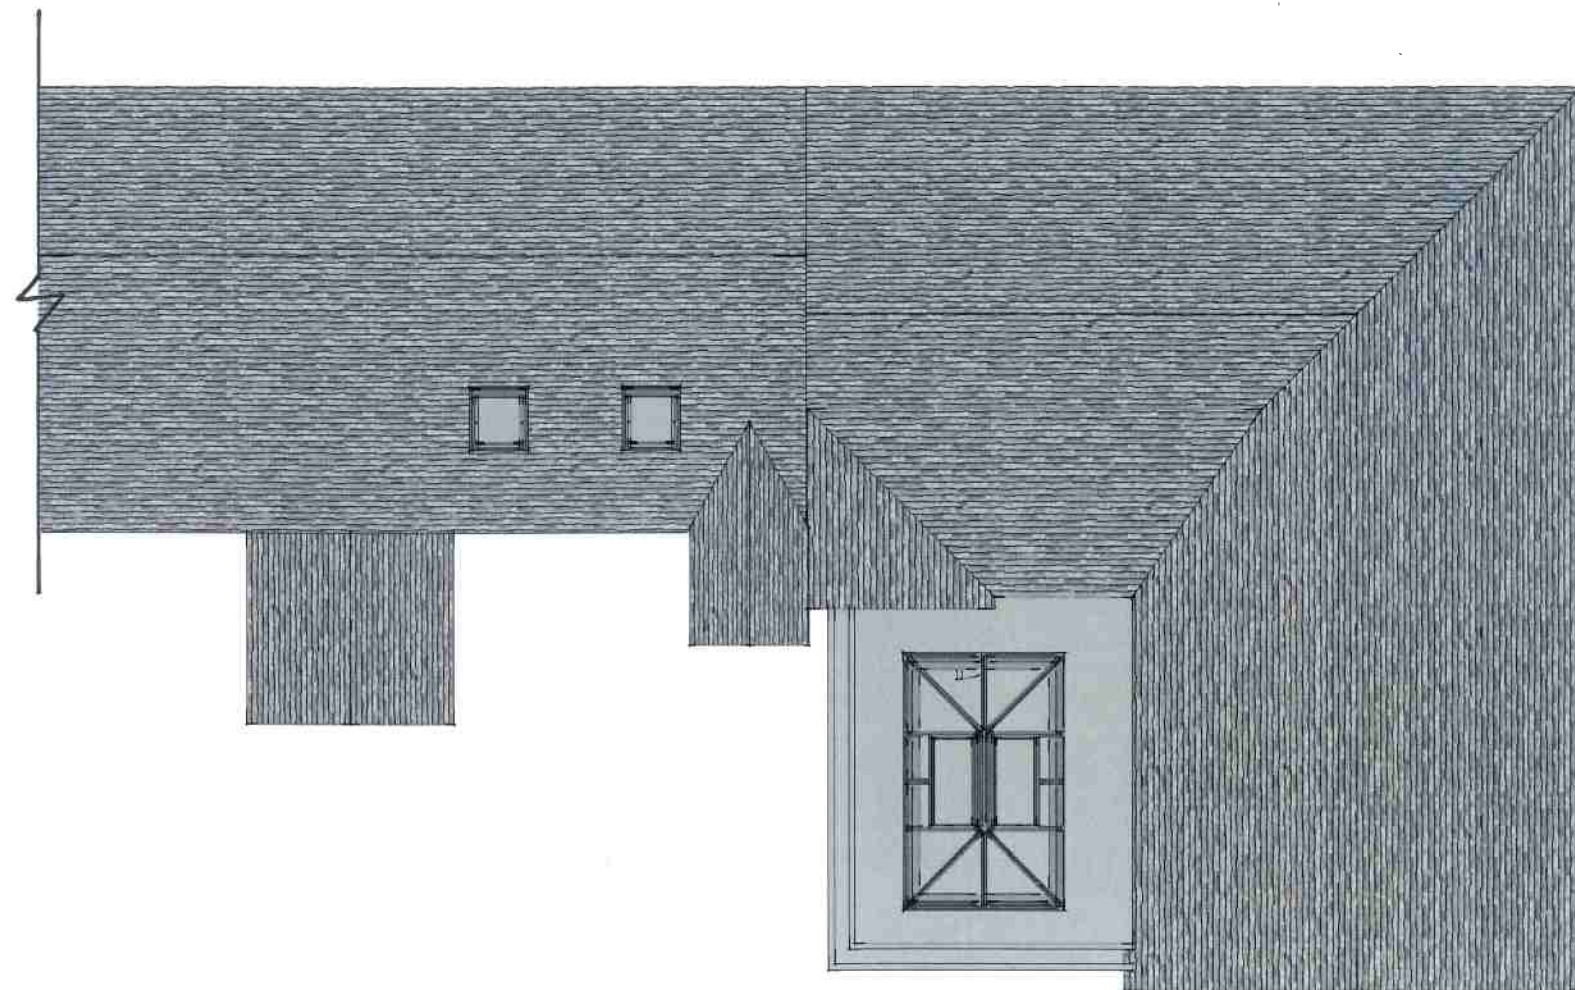

PROPOSED ROOF PLAN

