




PROPOSED NORTH ELEVATION

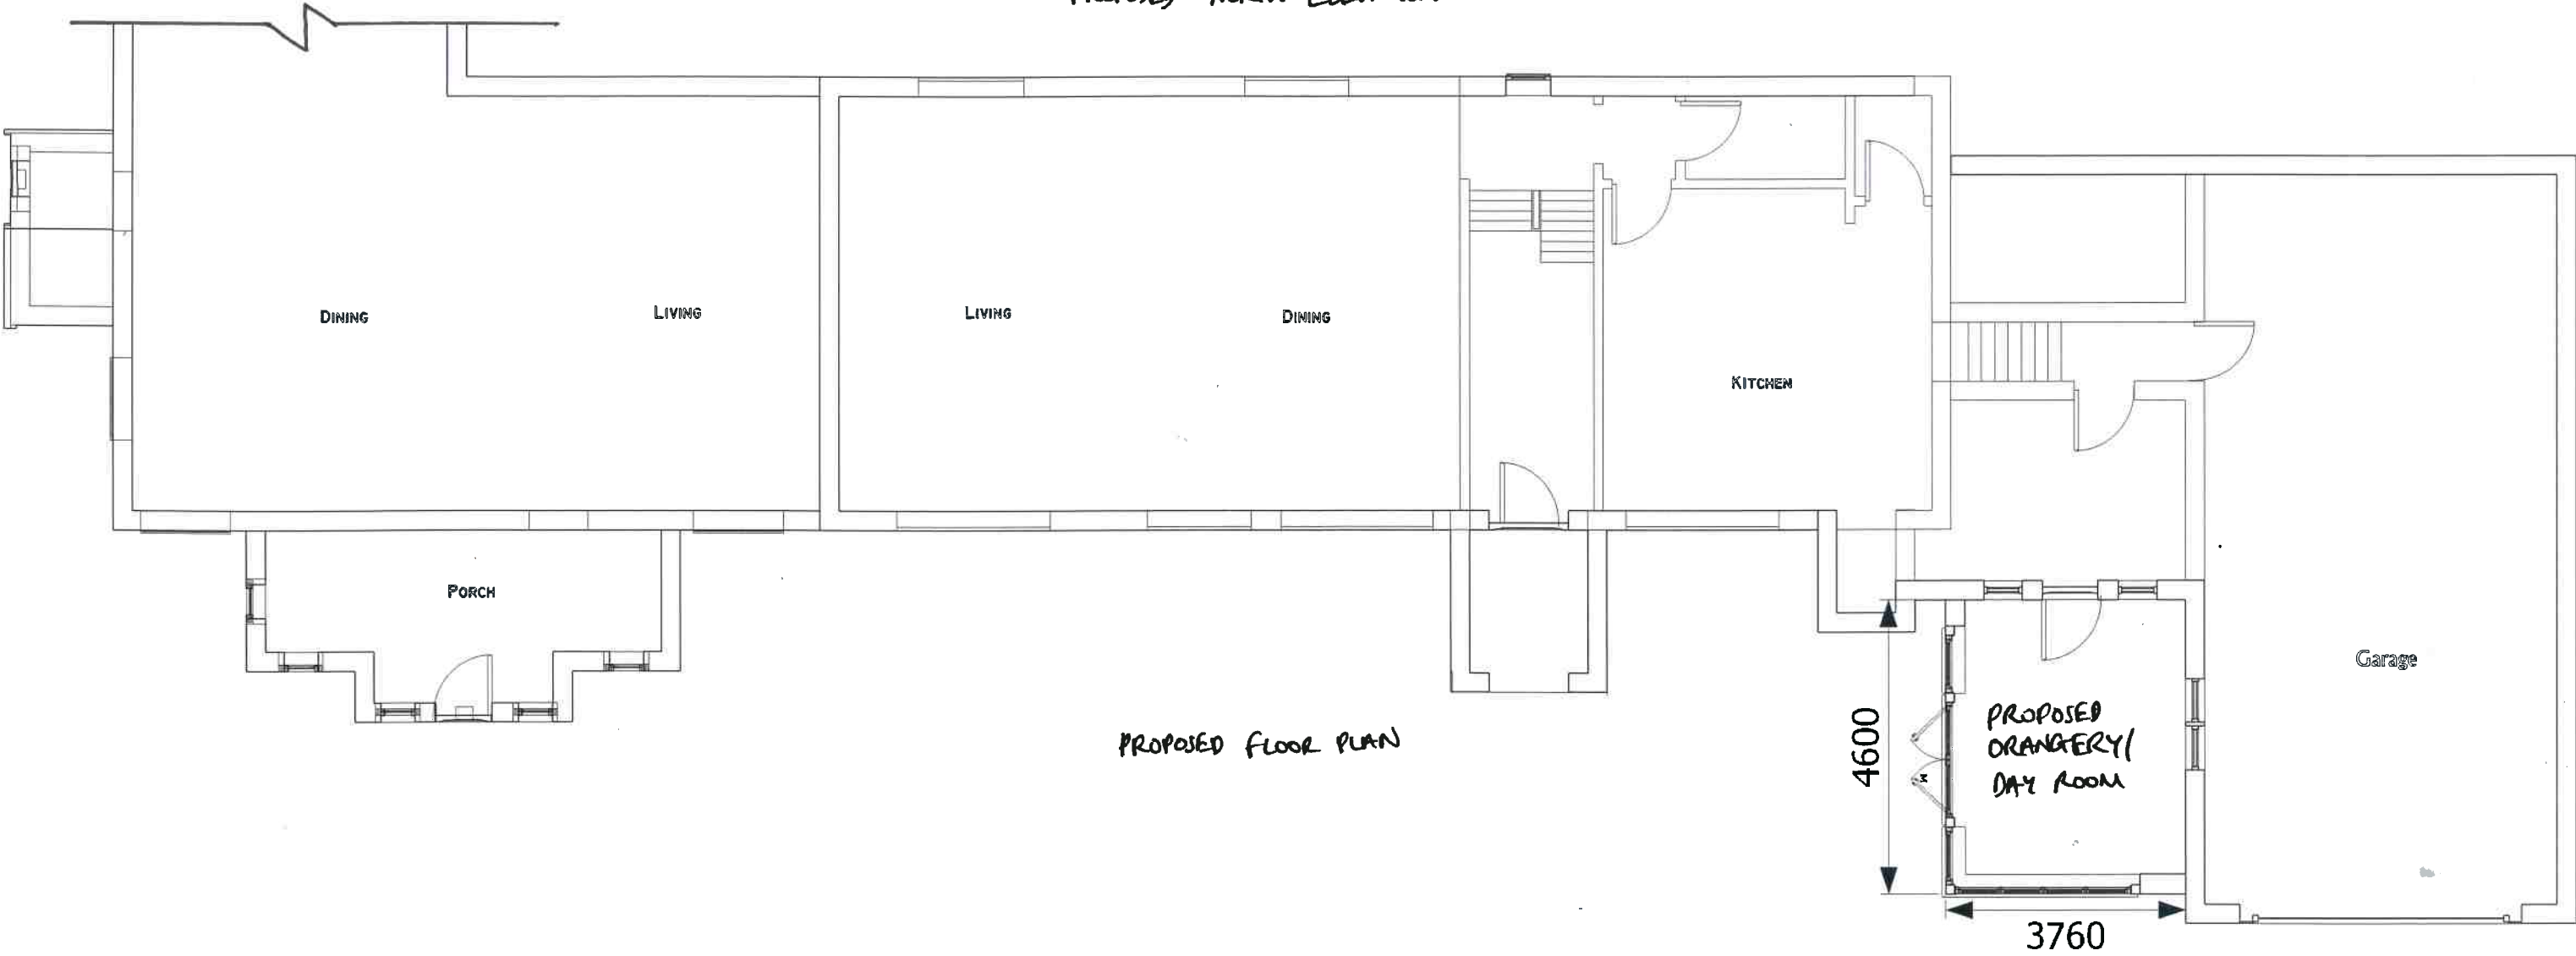

PROPOSED FLOOR PLAN

