




EXISTING EAST ELEVATION



EXISTING INNER-EAST ELEVATION

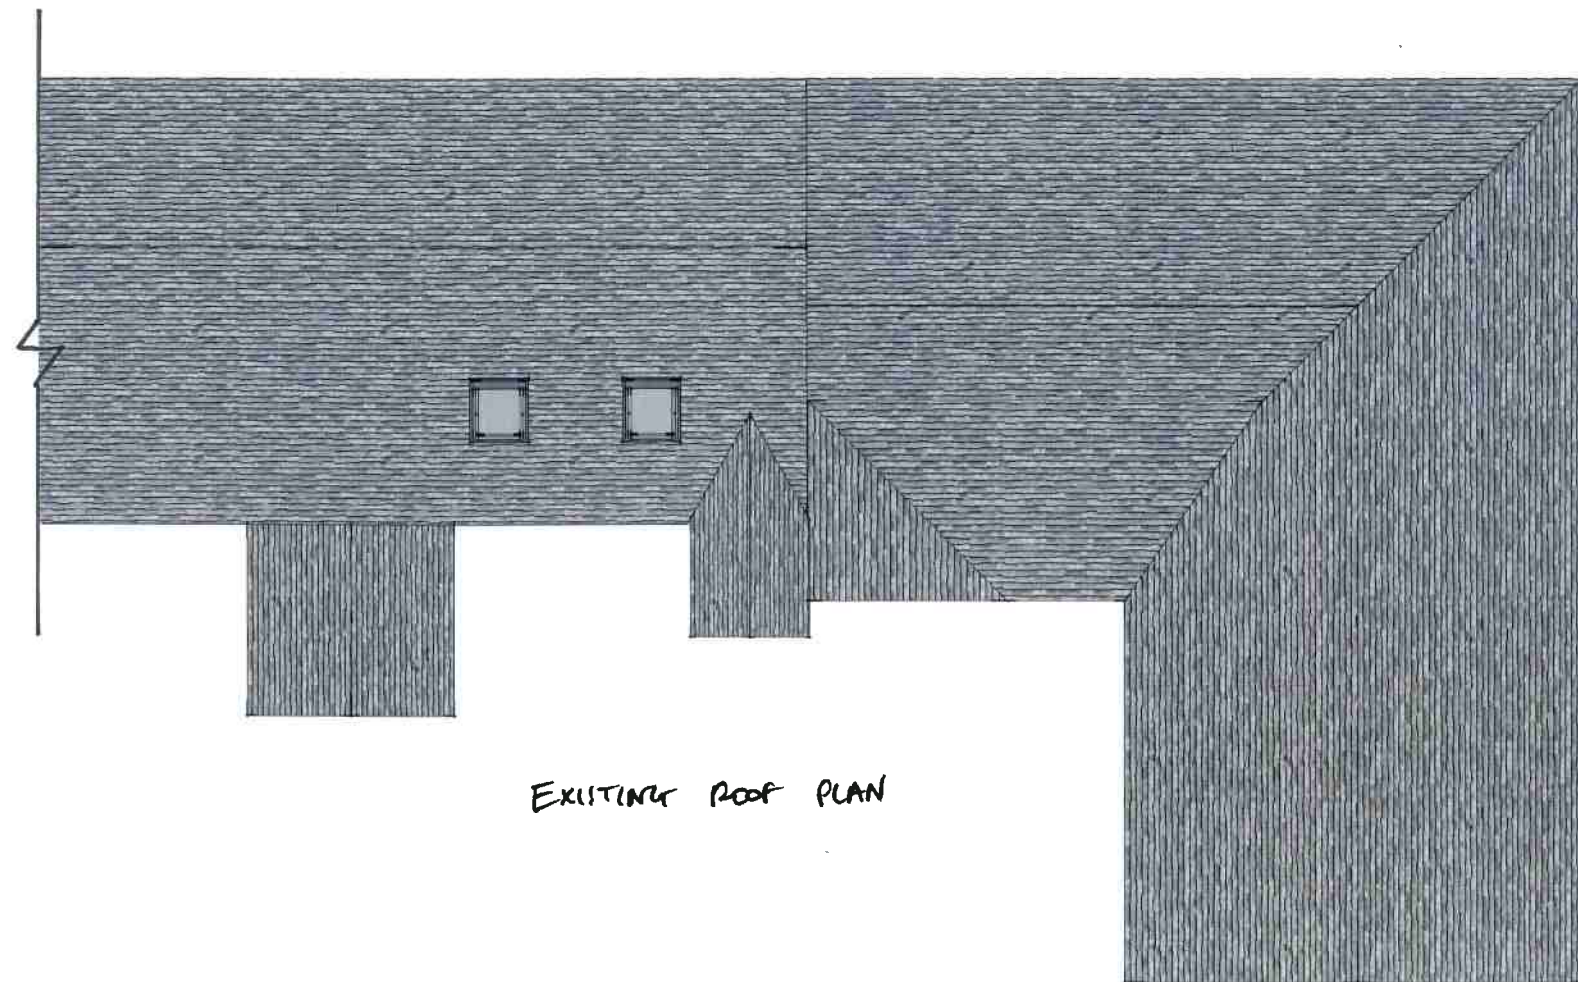

EXISTING ROOF PLAN

