




EXISTING NORTH ELEVATION

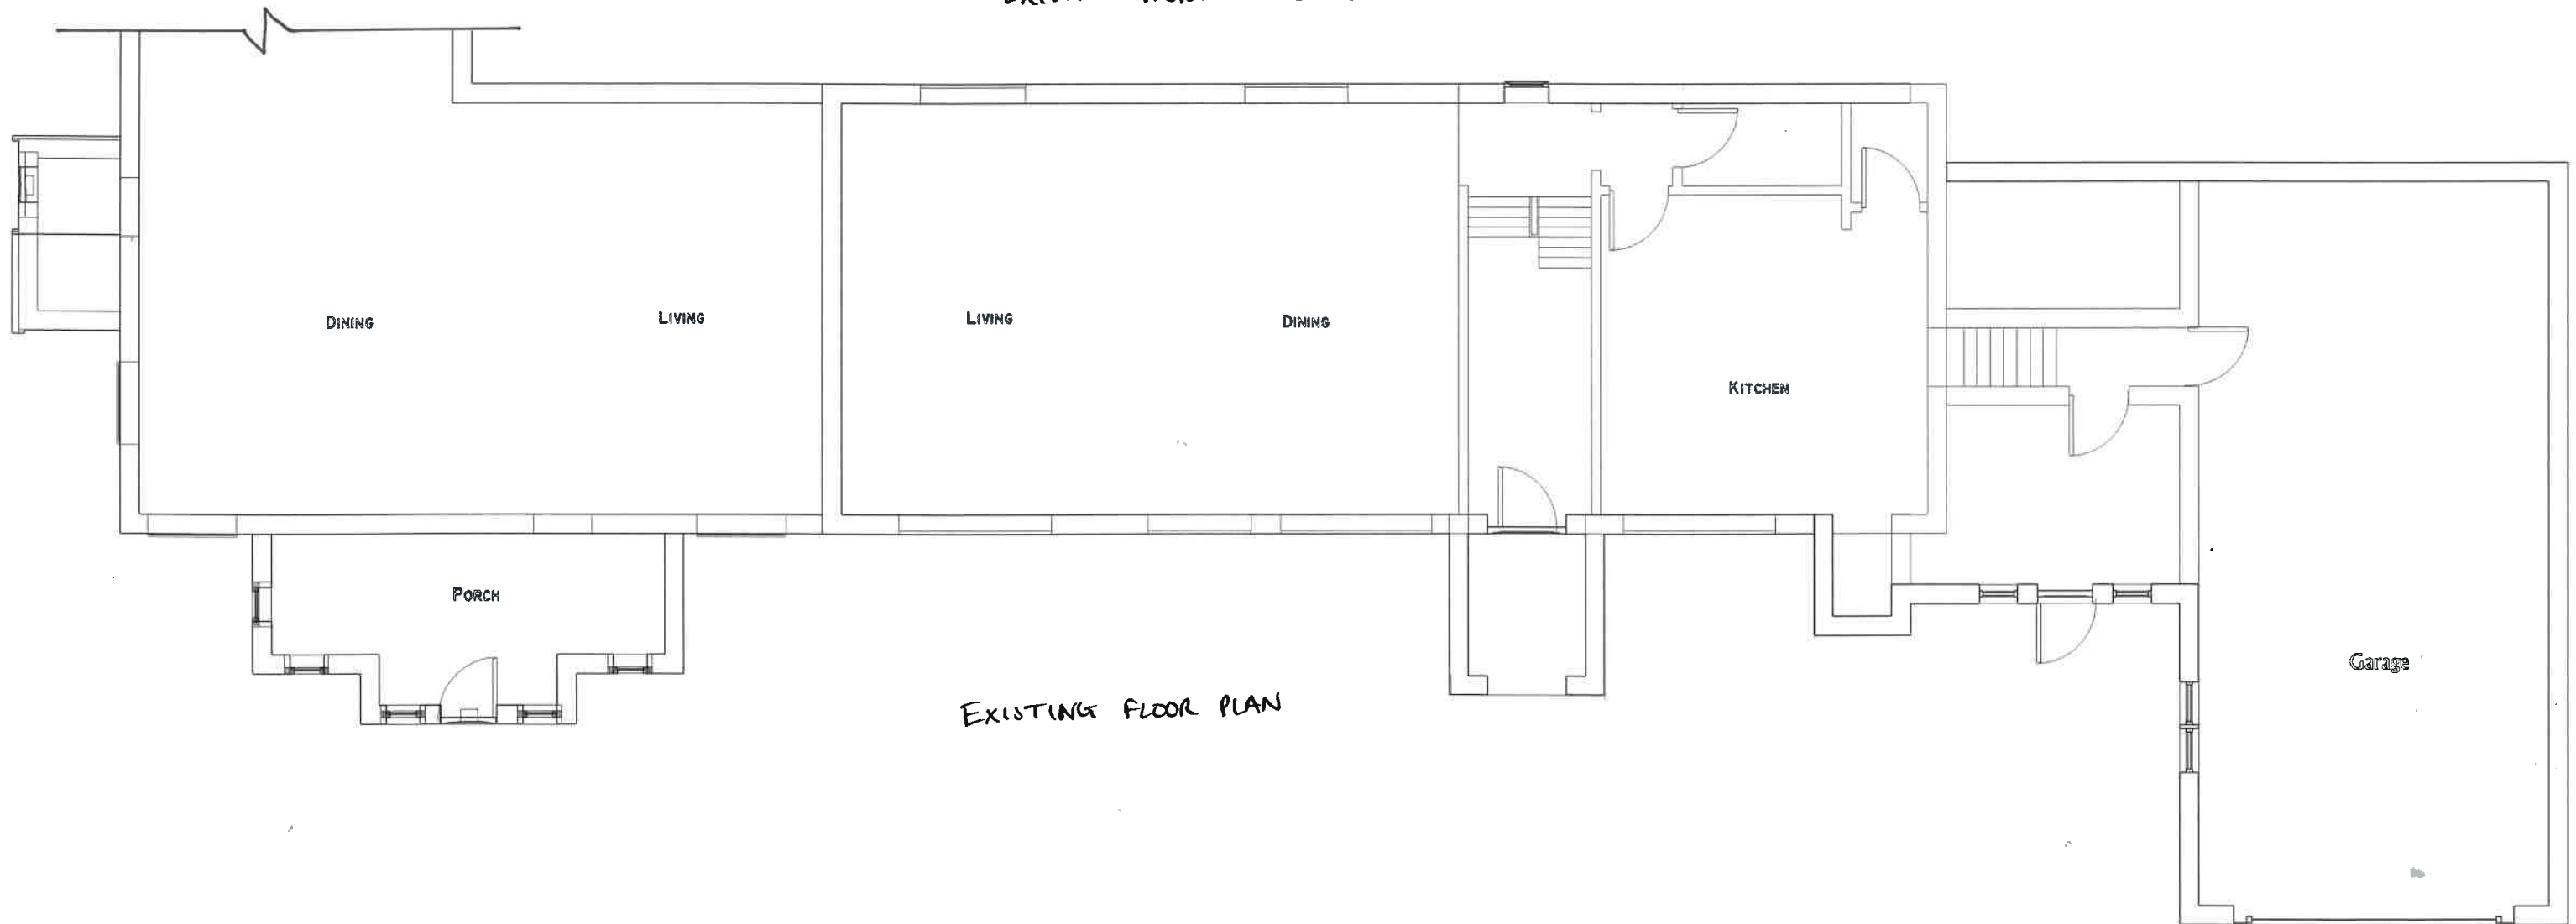

EXISTING FLOOR PLAN

