




SCALE:

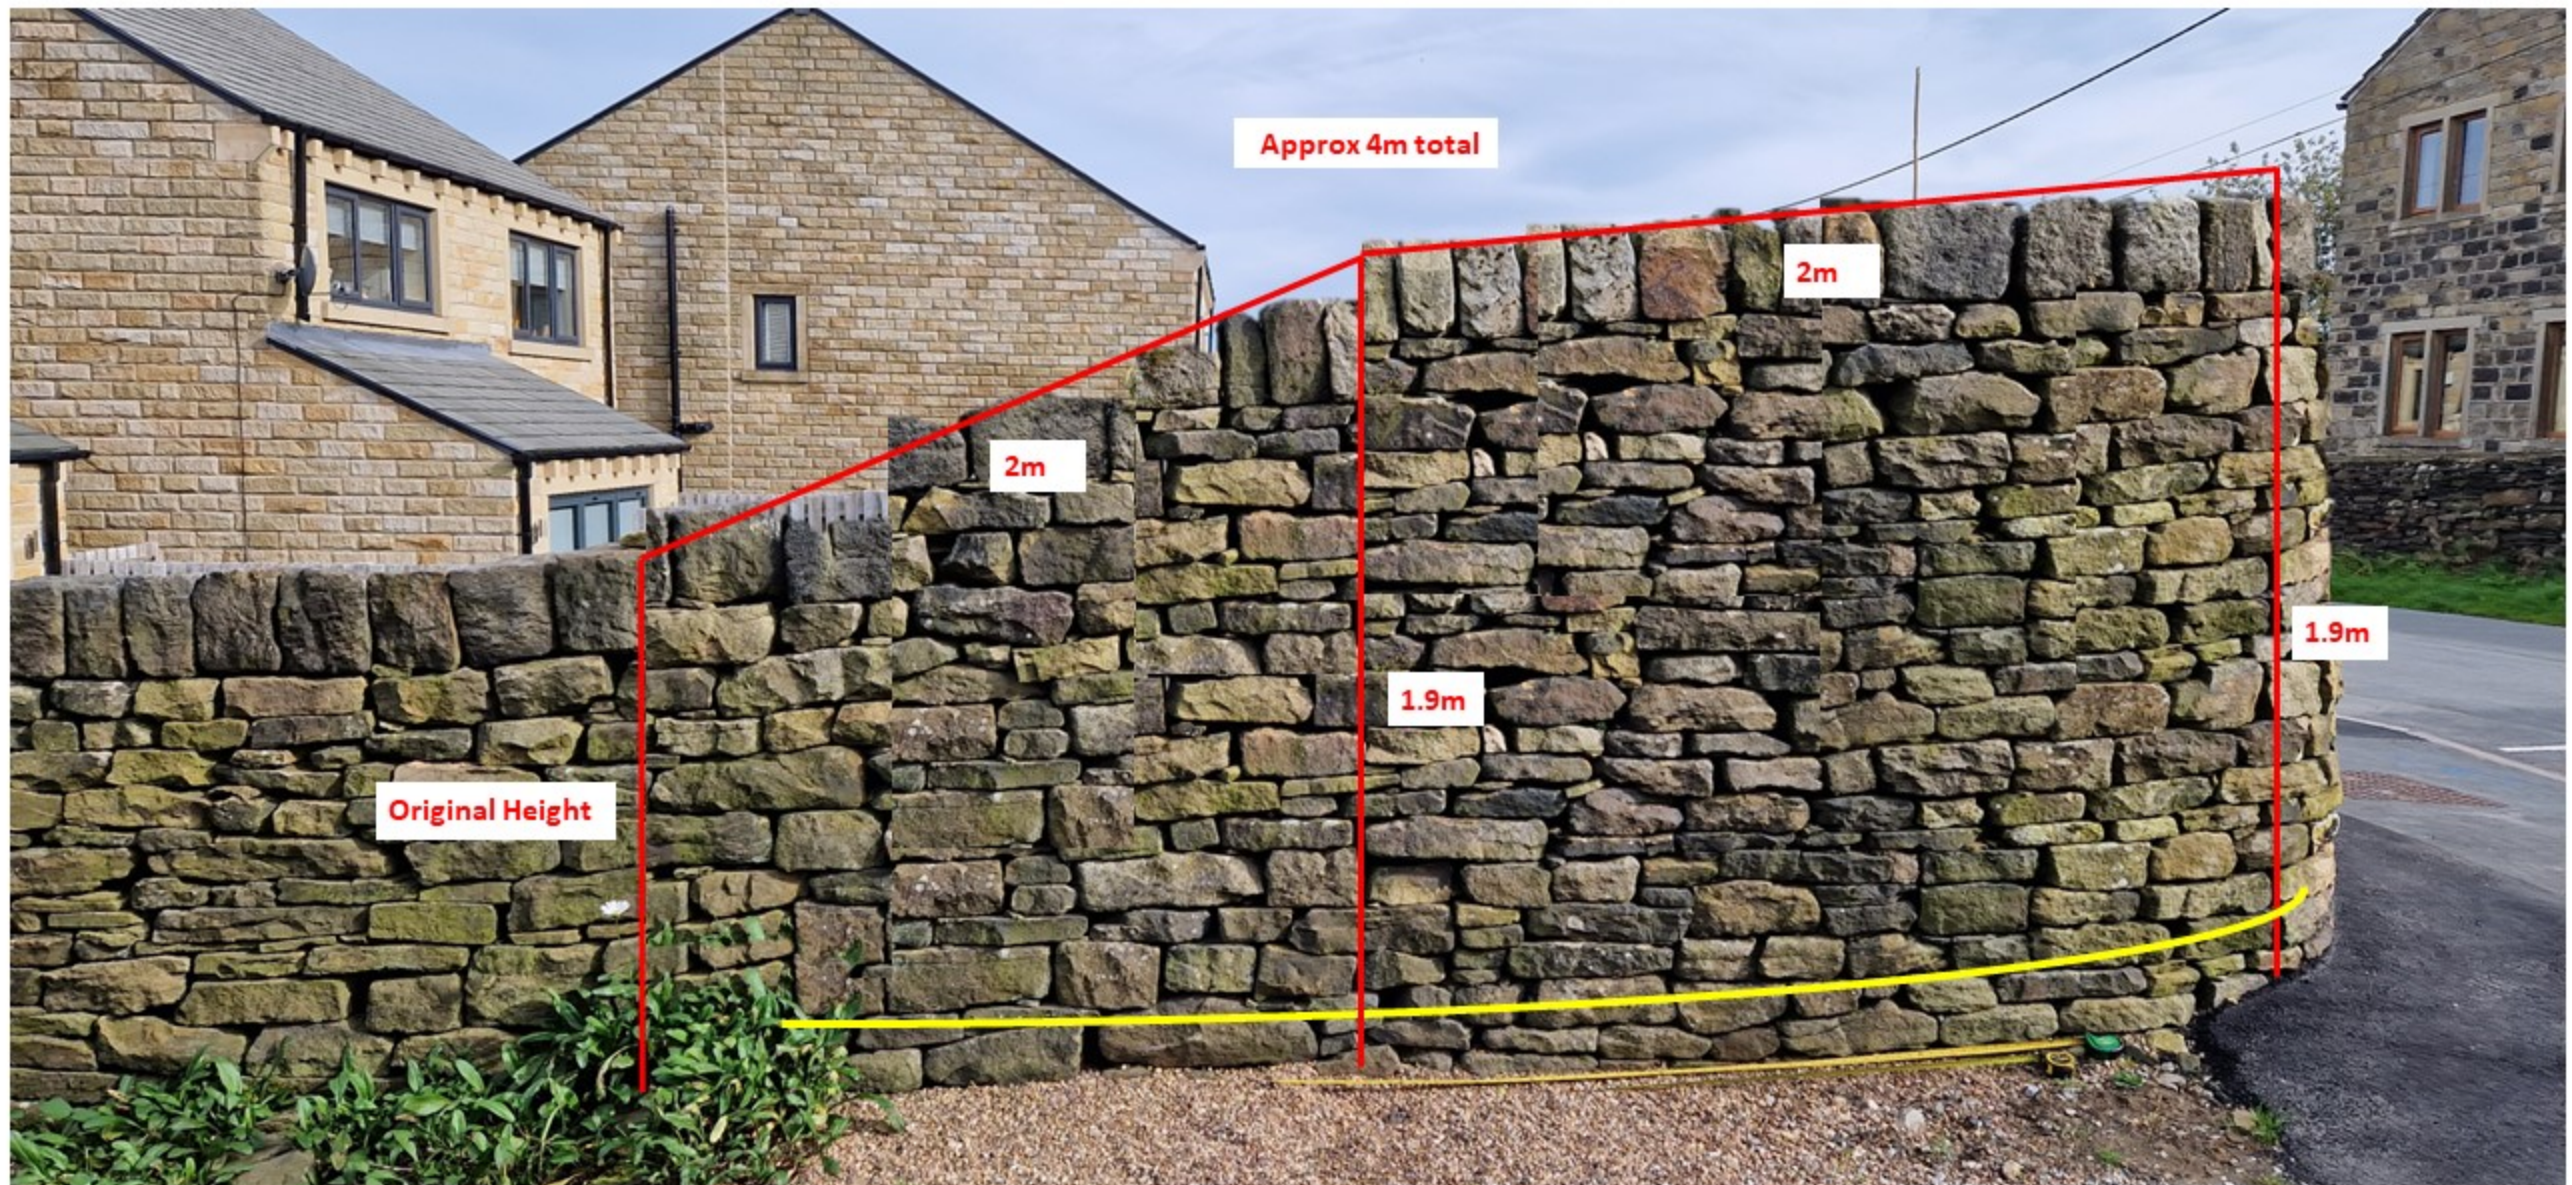

Impression of proposed wall height increase, continuing at 1.9m high for 2m from the corner and then sloping down to current original height of wall. Thickness of base of wall on corner to be increased into the plot as required to support height.

Wall to be cemented as required to give stability. Topping stones to be cemented on.

See OH5 for proposal of materials to be added..

KEY:

- = Thickness of wall to increase at bottom
- = Proposed Section of Wall increase
- = Point of view photo taken from

