


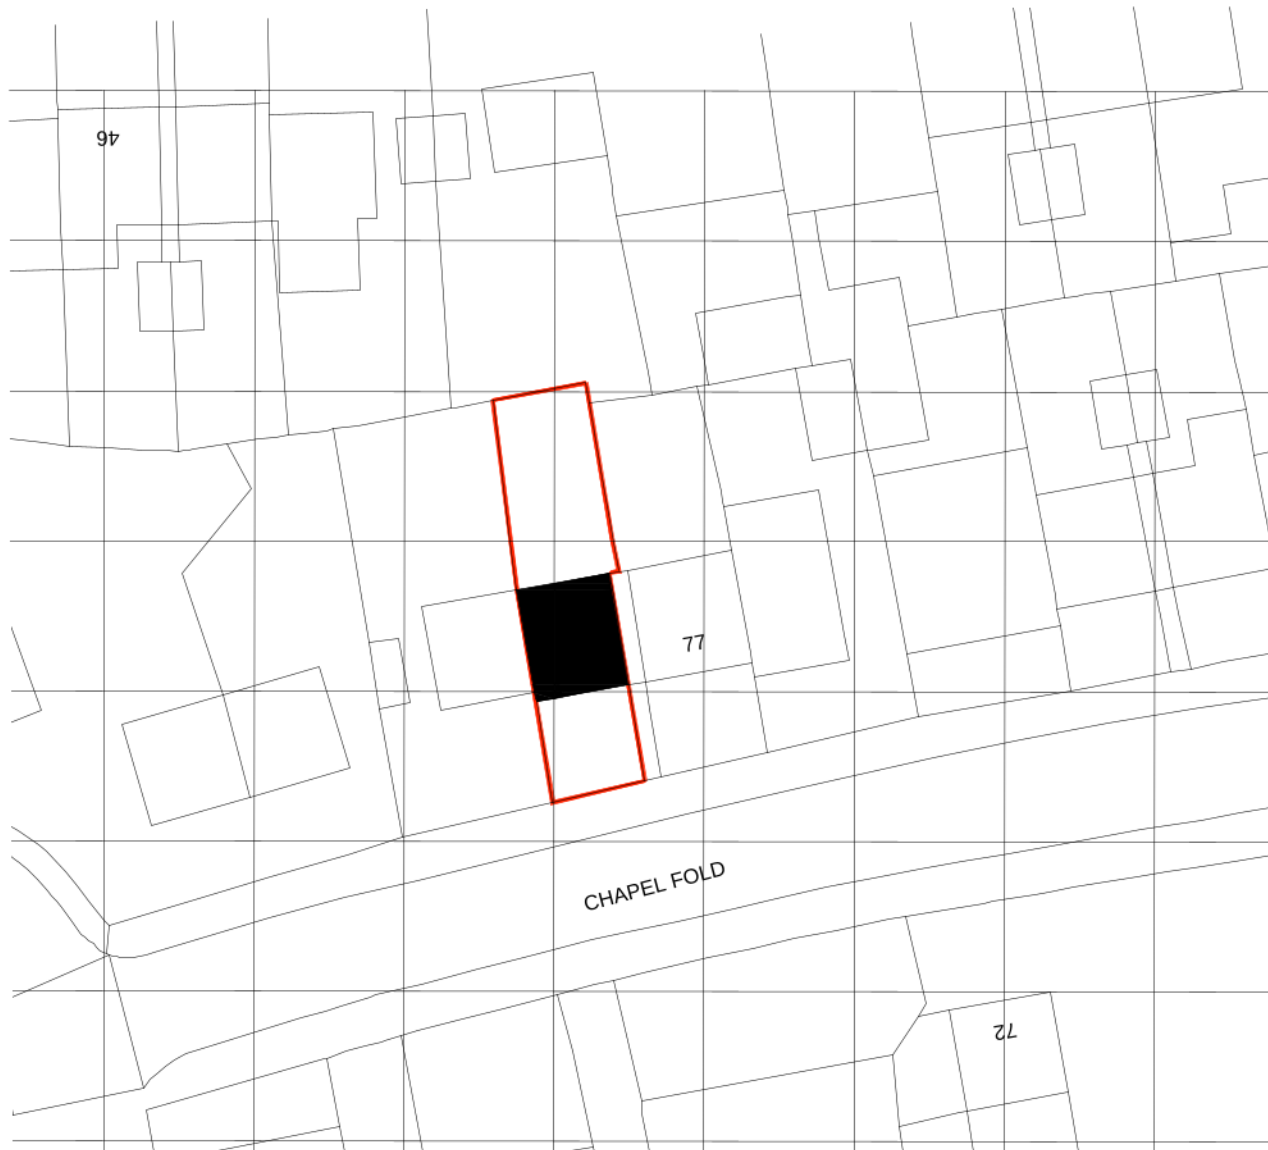


LOCATION PLAN SCALE 1:500 @ A4

PLEASE NOTE

THE ARCHITECTURAL DRAWINGS ARE PROTECTED UNDER COPYRIGHT LAW. THESE DRAWINGS MAY NOT BE REPRODUCED WITHOUT THE EXPRESS CONSENT OF THE ORIGINAL COPYRIGHT OWNER.


SITE LOCATION PLAN:

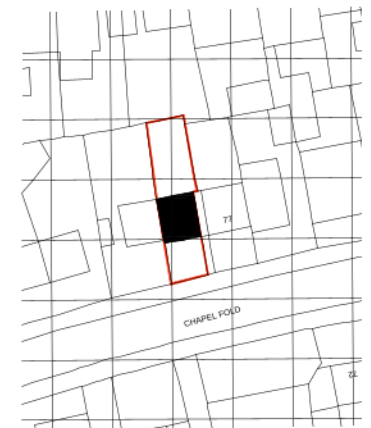

EXISTING LOCATION

SCALE 1:1250 @ A4

N

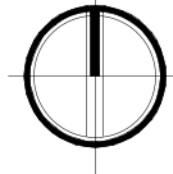

LOCATION-PLAN-201360-01

PROJECT TITLE:

PROPOSED EXTENSION TO FRONT AND SINGLE STOREY REAR EXTENSION.

CLIENT DETAILS:

75 CHAPEL FOLD, STAINCLIFFE, BATLEY,
WEST YORKSHIRE, WF17 7AX

DRAWING TITLE:

LOCATION PLAN

DRAWING TYPE:

PLANNING-DRAWING

SCALE:

1:1250-1:500@A4