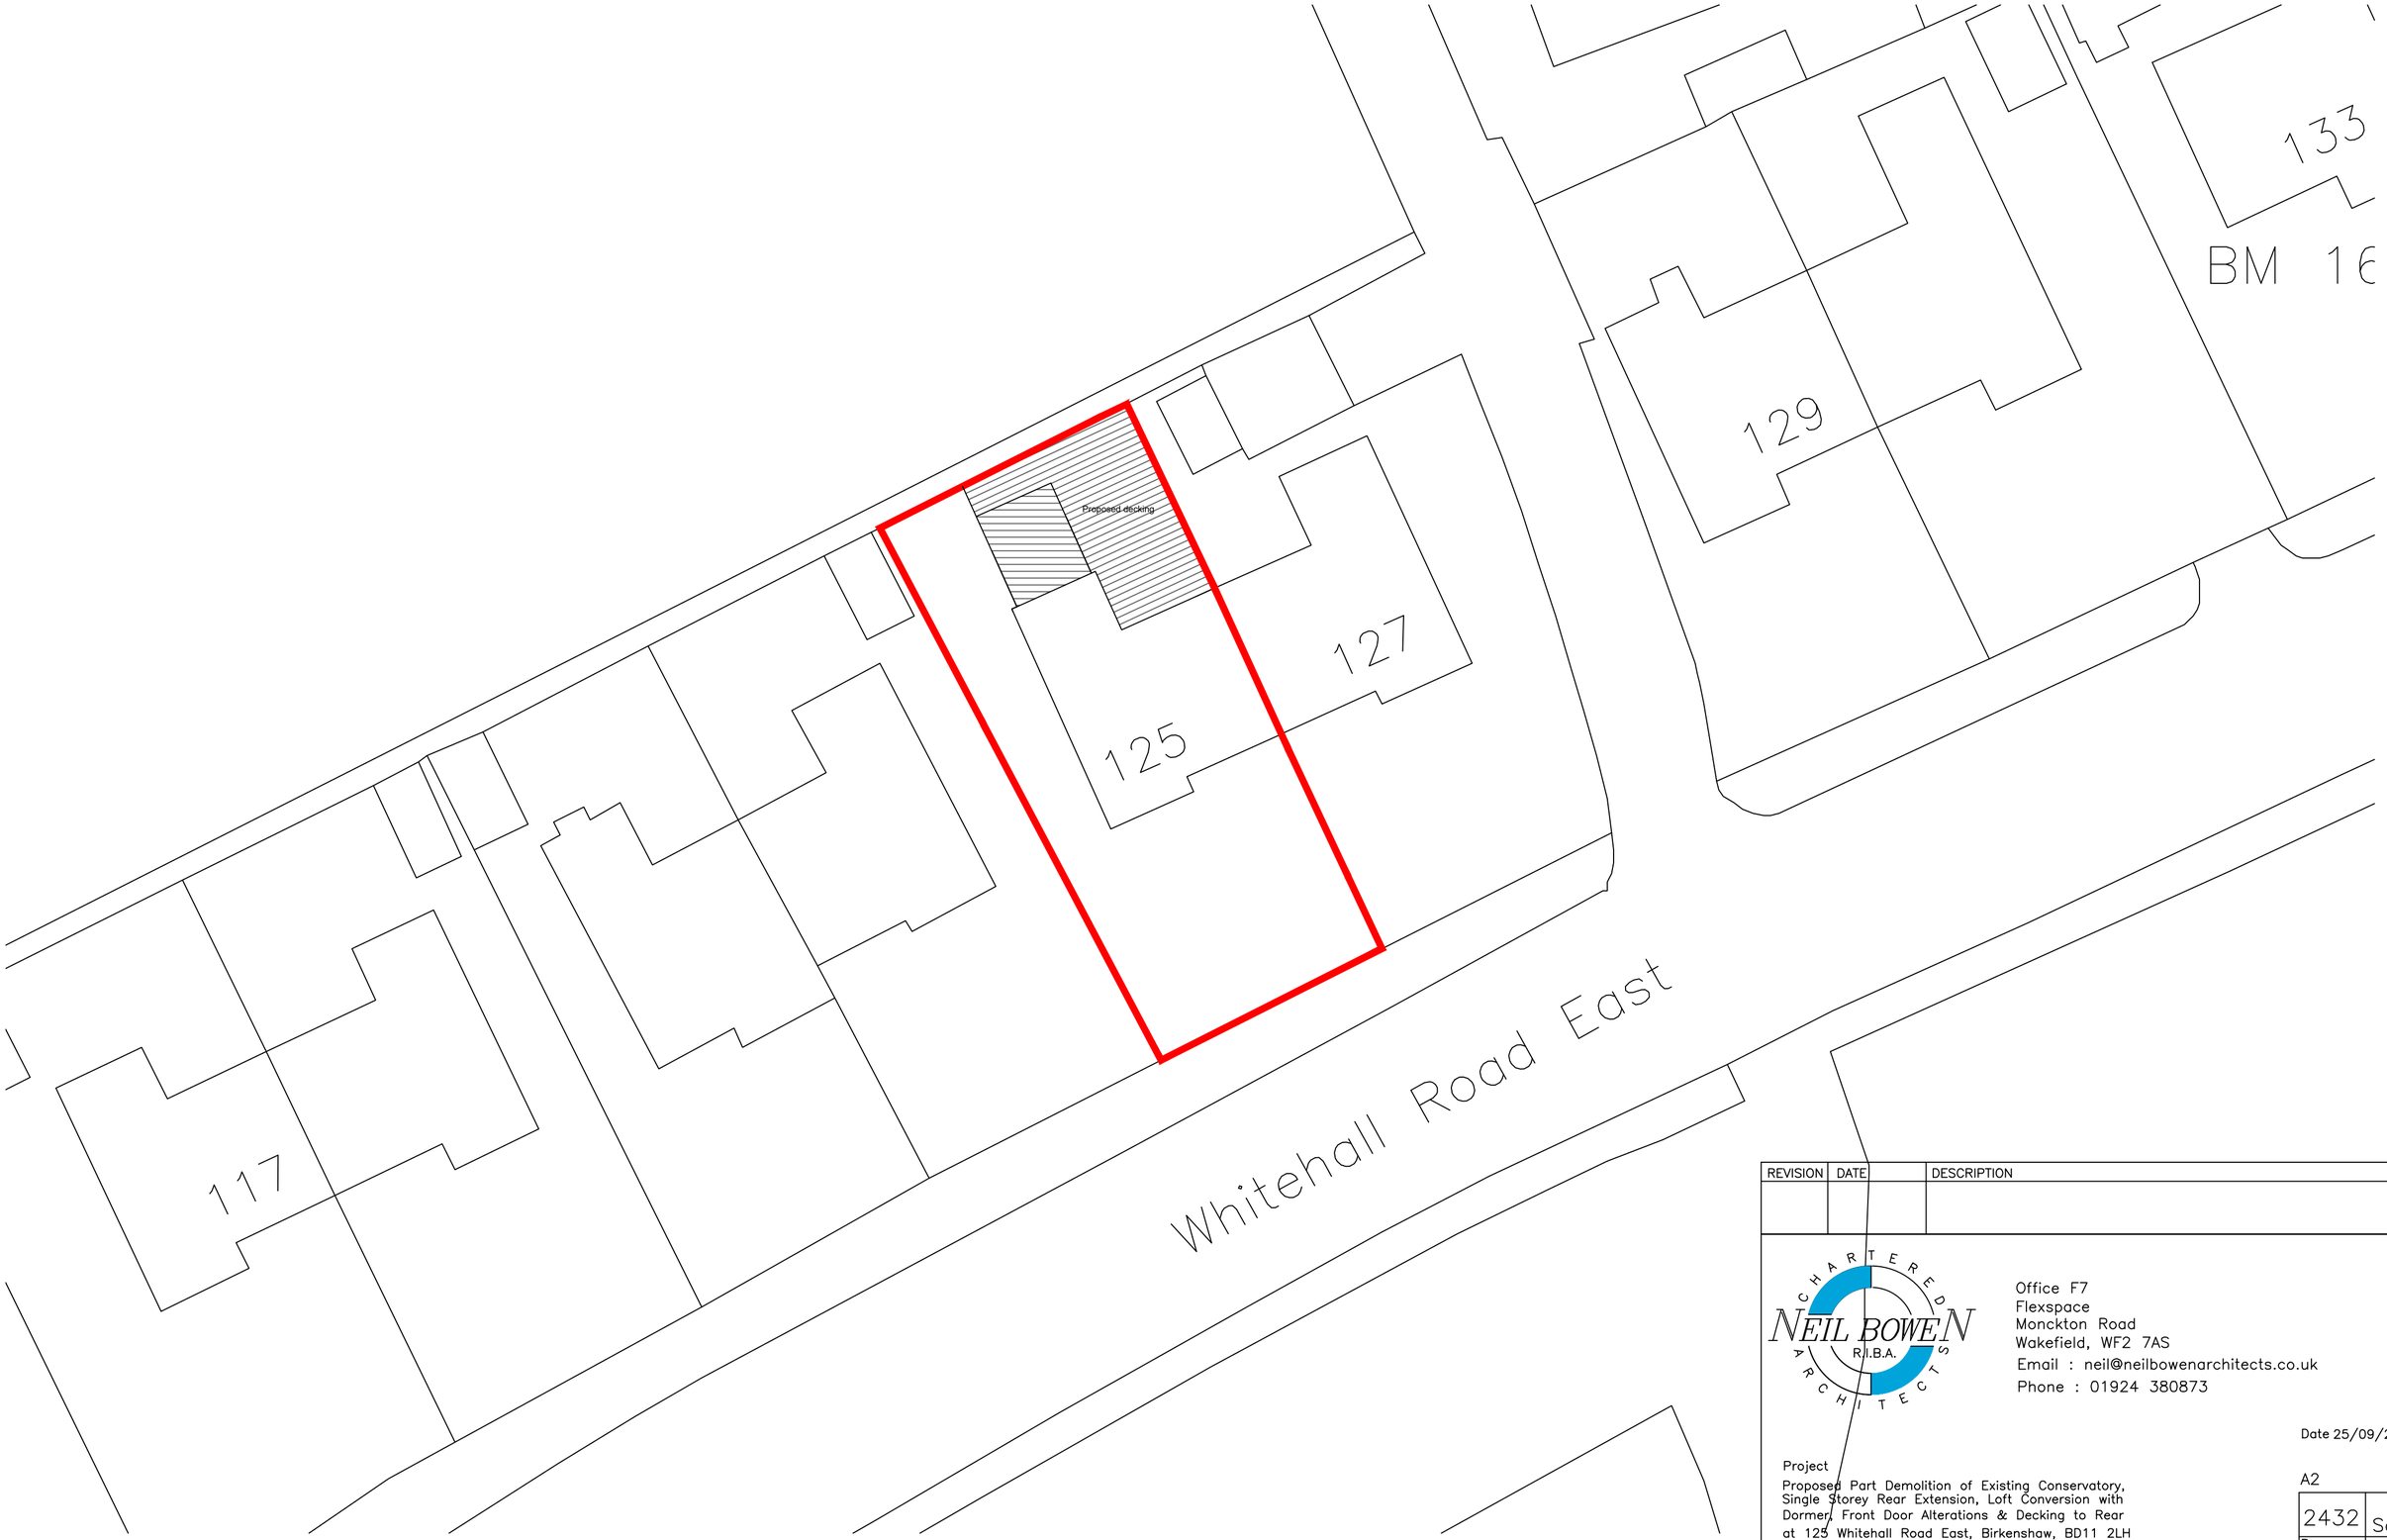

REVISION	DATE	DESCRIPTION

CHARTERED ARCHITECTS
NEIL BOWEN
R.I.B.A.

Office F7
Flexspace
Monckton Road
Wakefield, WF2 7AS
Email : neil@neilbowenarchitects.co.uk
Phone : 01924 380873

Date 25/09/2023

Project

Proposed Part Demolition of Existing Conservatory, Single Storey Rear Extension, Loft Conversion with Dormer, Front Door Alterations & Decking to Rear at 125 Whitehall Road East, Birkenshaw, BD11 2LH for Mr P Heeley

Drawing

Proposed Block Plan

A2

2432	Scale
R	1:200
Drg No 2	