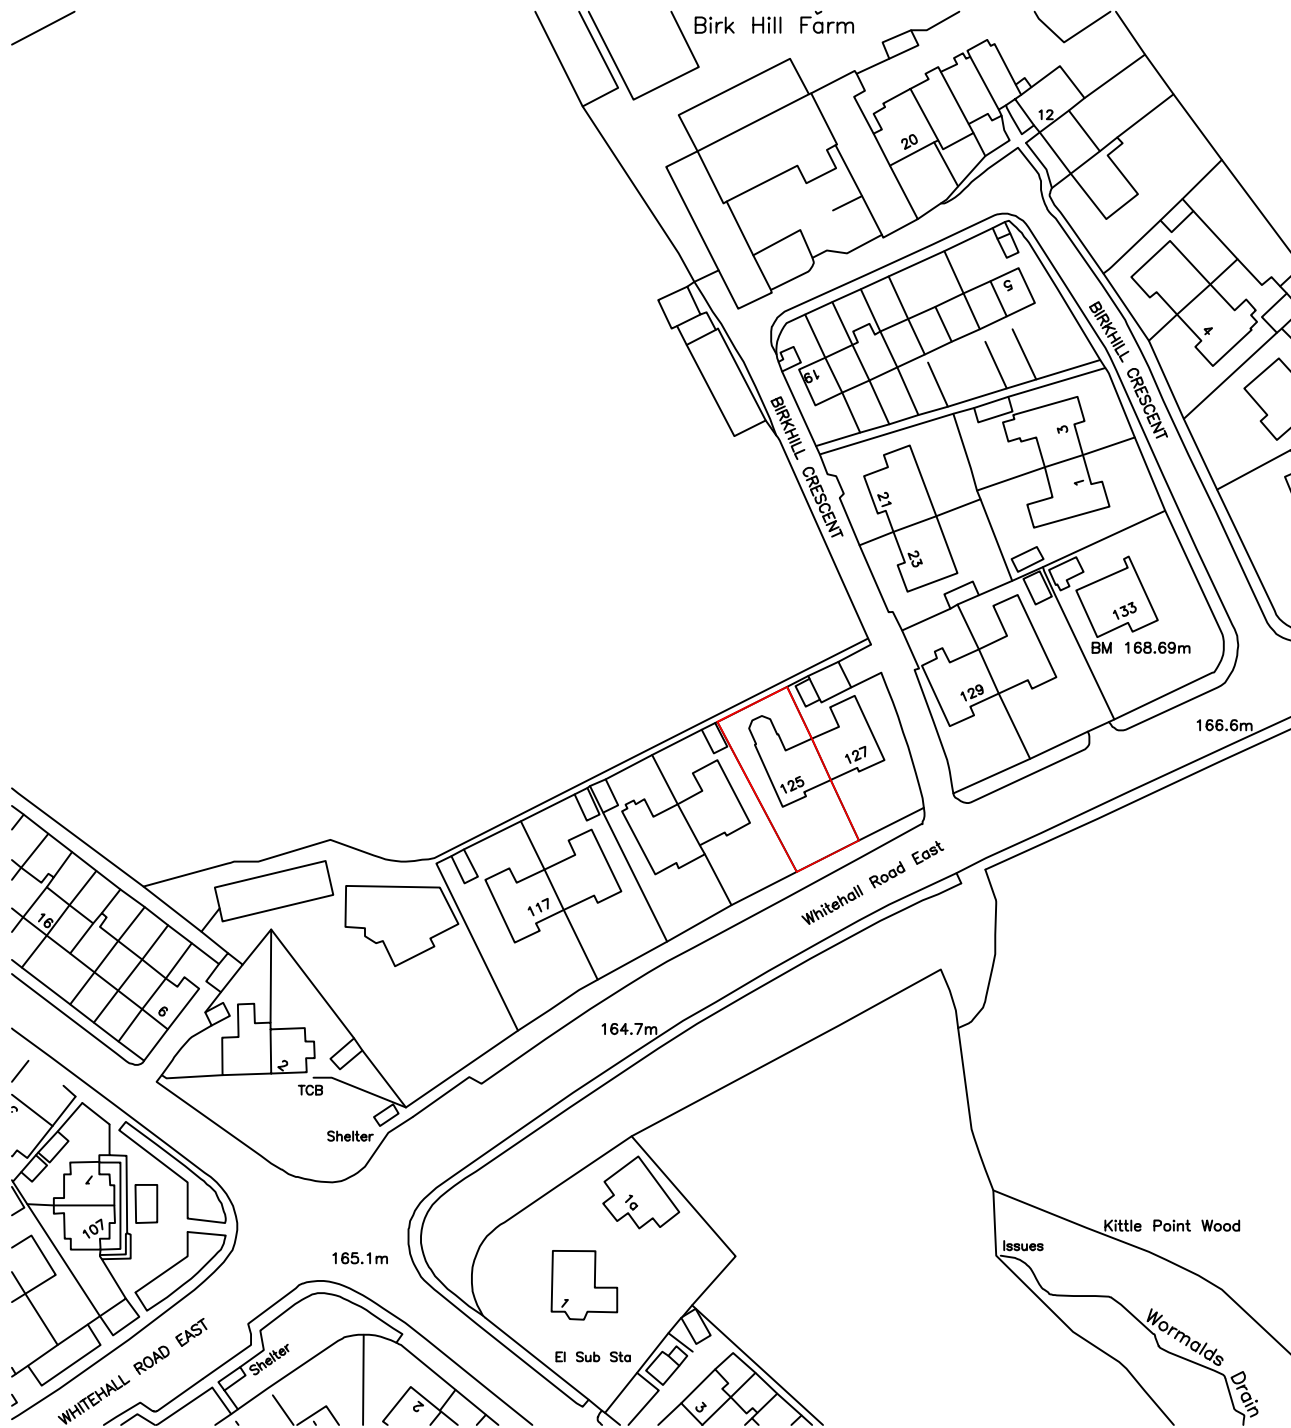


Office F7
Flexspace
Monckton Road
Wakefield, WF2 7AS
Email : neil@neilbowenarchitects.co.uk
Phone : 01924 380873

Date 25/09/2023

A4

Project

Proposed Part Demolition of Existing Conservatory,
Single Storey Rear Extension, Loft Conversion with
Dormer, Front Door Alterations & Decking to Rear
at 125 Whitehall Road East, Birkenhead, BD11 2LH
for Mr P Heeley

Drawing
Ordnance Survey

2432	Scale
R	1:1250
Drg No	OS