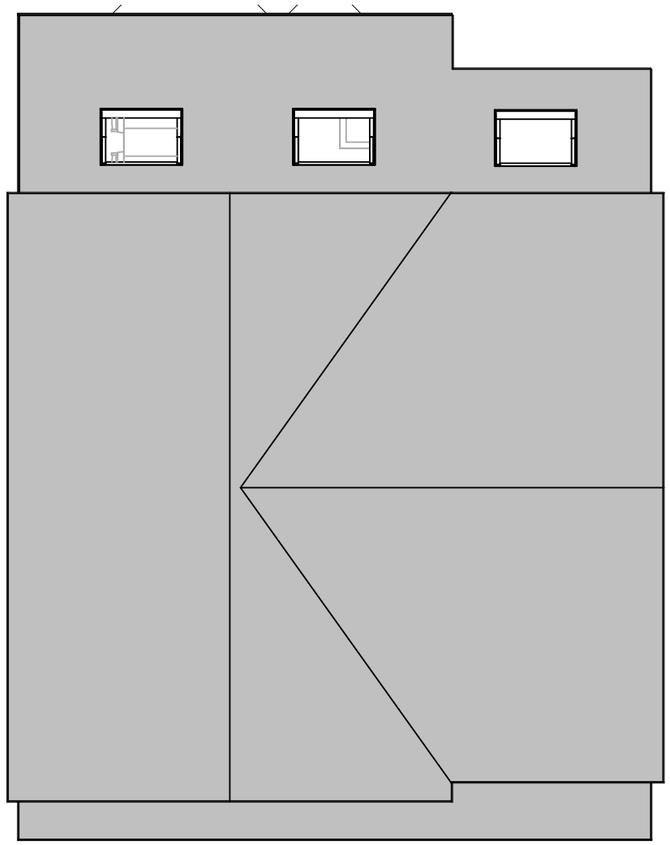

Proposed Roof Plan

1 : 100

SCALE 1:100

0 1m 2m 3m 4m 5m

CLIENT

Ian Donald

PROJECT

27 Shirley Avenue
Gomersal
West Yorkshire

DRAWING TITLE

Proposed Roof Plan

STATUS

S4

Proj Ref	Origin	Zone	Level	Type	Role	Num	Status	Rev
23010	BAS	00	XX	DR	A	20101	S4	P1

Sheet	Scale	Issue Date	Drwn by	Ckd by
A3	1 : 100	01-09-23	AB	AB

NORTH
W
E
S

REV	DESCRIPTION	DATE	ISSED BY
P1	Updated Drawings	03-10-23	AB
P0	First Issue	01-09-23	AB

ISSUE/REVISION HISTORY

BARNES
ARCHITECTURAL
SERVICES

Unit 19, Victoria Spring Business Park
Liversedge, West Yorkshire WF15 6BU

NOTES
Do not scale from this drawing. Only figured dimensions are to be taken from this drawing. Contractor must verify all dimensions on site before commencing any work or shop drawings. Report any discrepancies to the architect before commencing work. If this drawing exceeds the quantities taken in any way the architects are to be informed before the work is initiated. Work within the Construction (Design & Management) Regulations 2015 is not to start until a Health and Safety Plan has been produced. This drawing is copyright and must not be reproduced without consent of BARNES ARCHITECTURAL SERVICES.

DRAWING STATUS/TYPE KEY

S0	Feasibility	S2	Sketch
L	Landscape	D4	Construction
S4	Planning	Z	Marketing
B	Building Survey	B3	As Built
D2	Tender	Z	Tenant
OS	Ordnance Survey		