


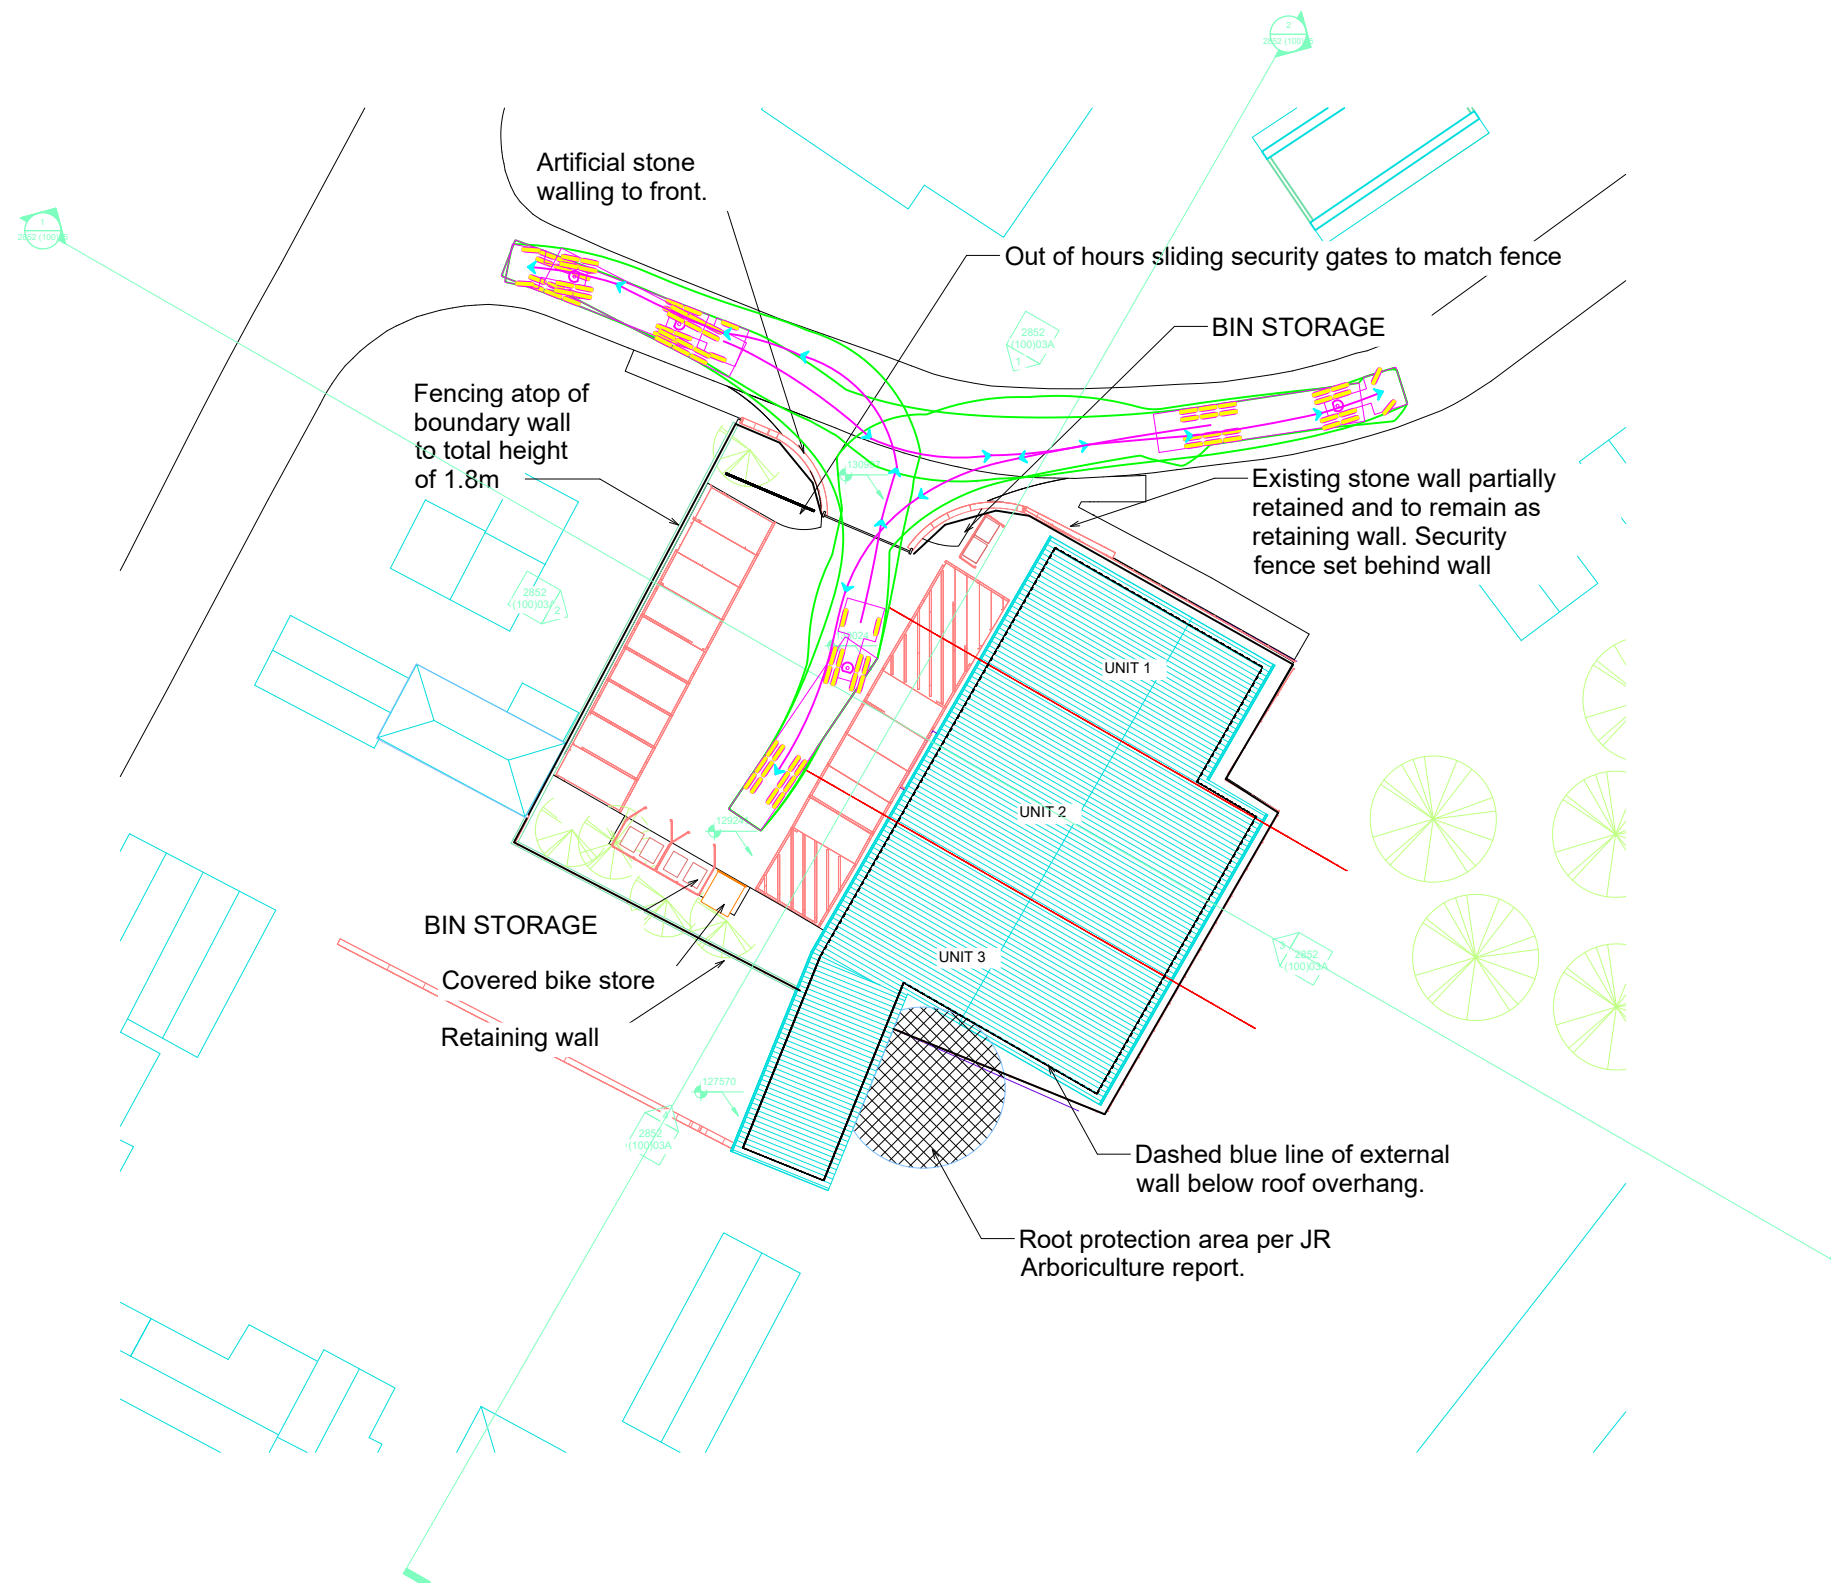

- General Notes
- This drawing should not be scaled for setting out purposes.
 - This drawing shows the provisional design only and is subject to Local Authority approval.
 - This drawing is based upon a topographical / ordnance survey provided by others.



PROJECT TITLE						
STAINCLIFFE ROAD, DEWBURY						
DRAWING TITLE						
VEHICLE TRACKING – 16.5M MAX LEGAL ARTIC						
DRAWING NUMBER						
ORIGINATOR	PROJECT	VOL.	TYPE	ROLE	NUMBER	
PRGN - 2221	HGN	DR	CH	0002A		
CLIENT						
ACUMEN DESIGNERS & ARCHITECTS						
SCALE						
1:500	A3	JJH	LJO	JJH	MAR 24	

PARAGON HIGHWAYS
20 – 21 THE WALLED GARDEN
NOSTELL ESTATE YARD
WAKEFIELD WF4 1AB
01924 291536
MAIL@PARAGONHIGHWAYS.COM
COPYRIGHT © 2024 PAUL HOWARTH HIGHWAY CONSULTANTS LTD T/A PARAGON HIGHWAYS