



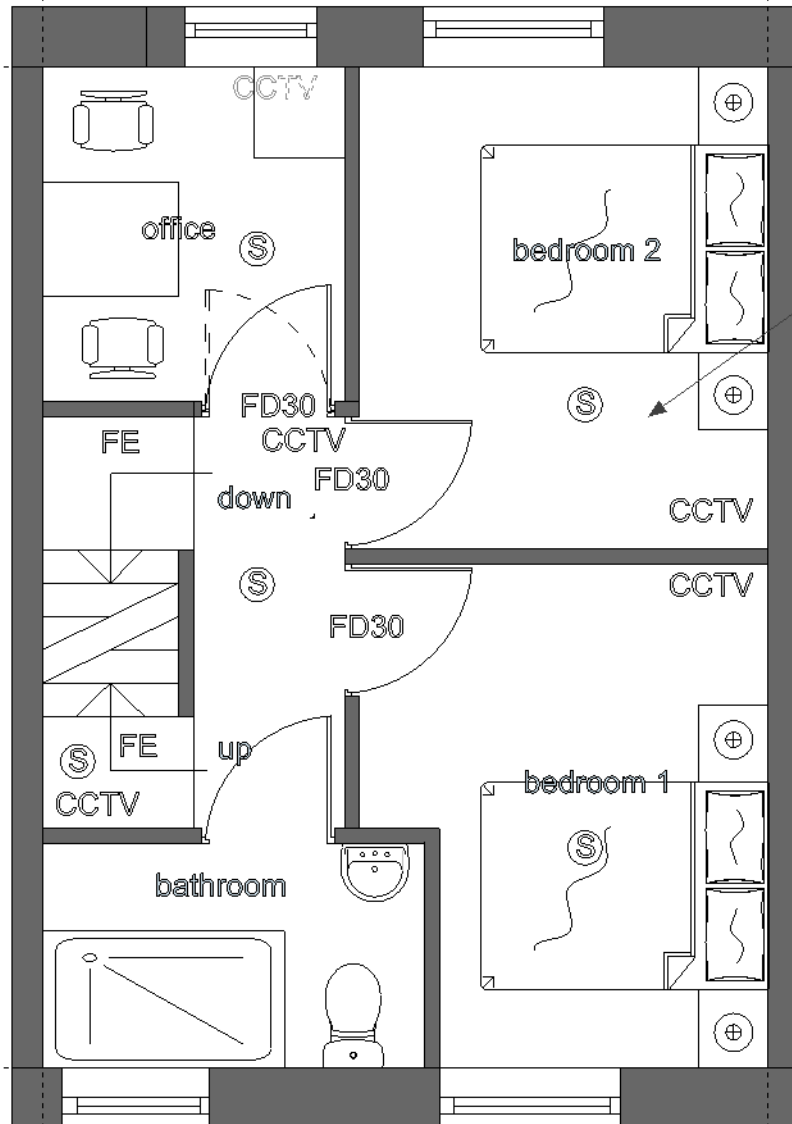

proposed first

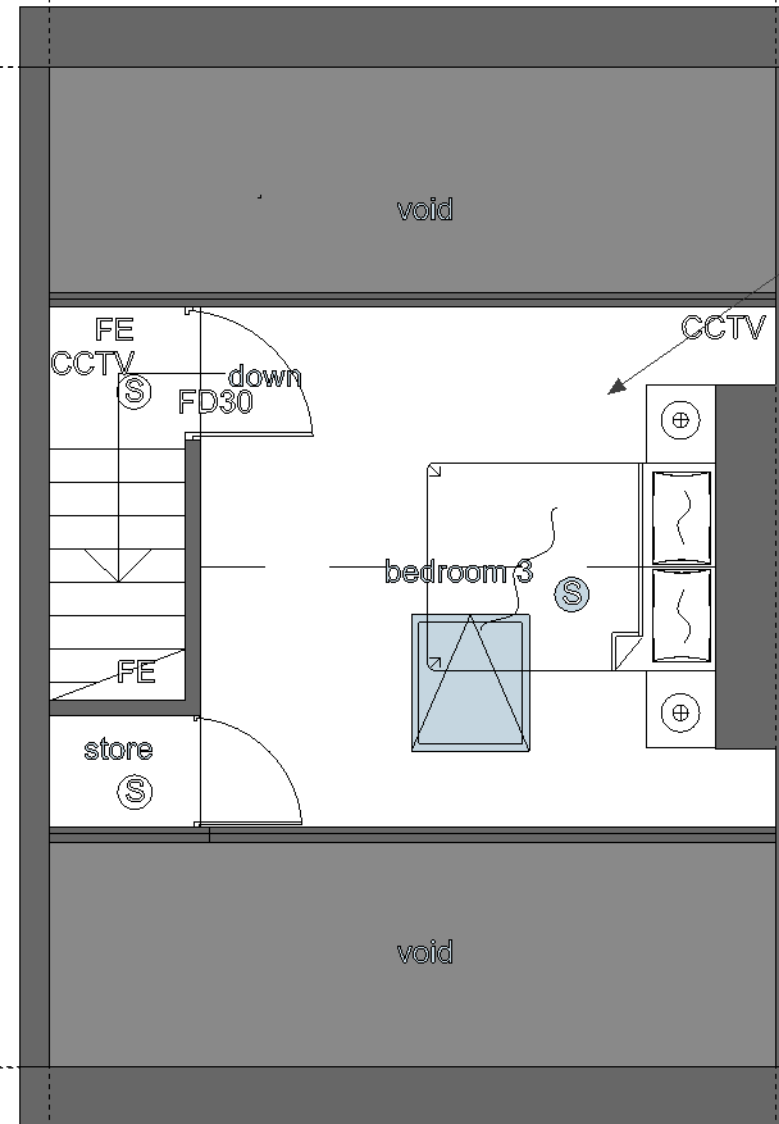

proposed attic

project no 2023 enquiry 88
 address 116 Victoria Road, Huddersfield
 Scale 1:50
 date 4-10-2023
 description proposed first and attic
 drawing number 111
 revision