


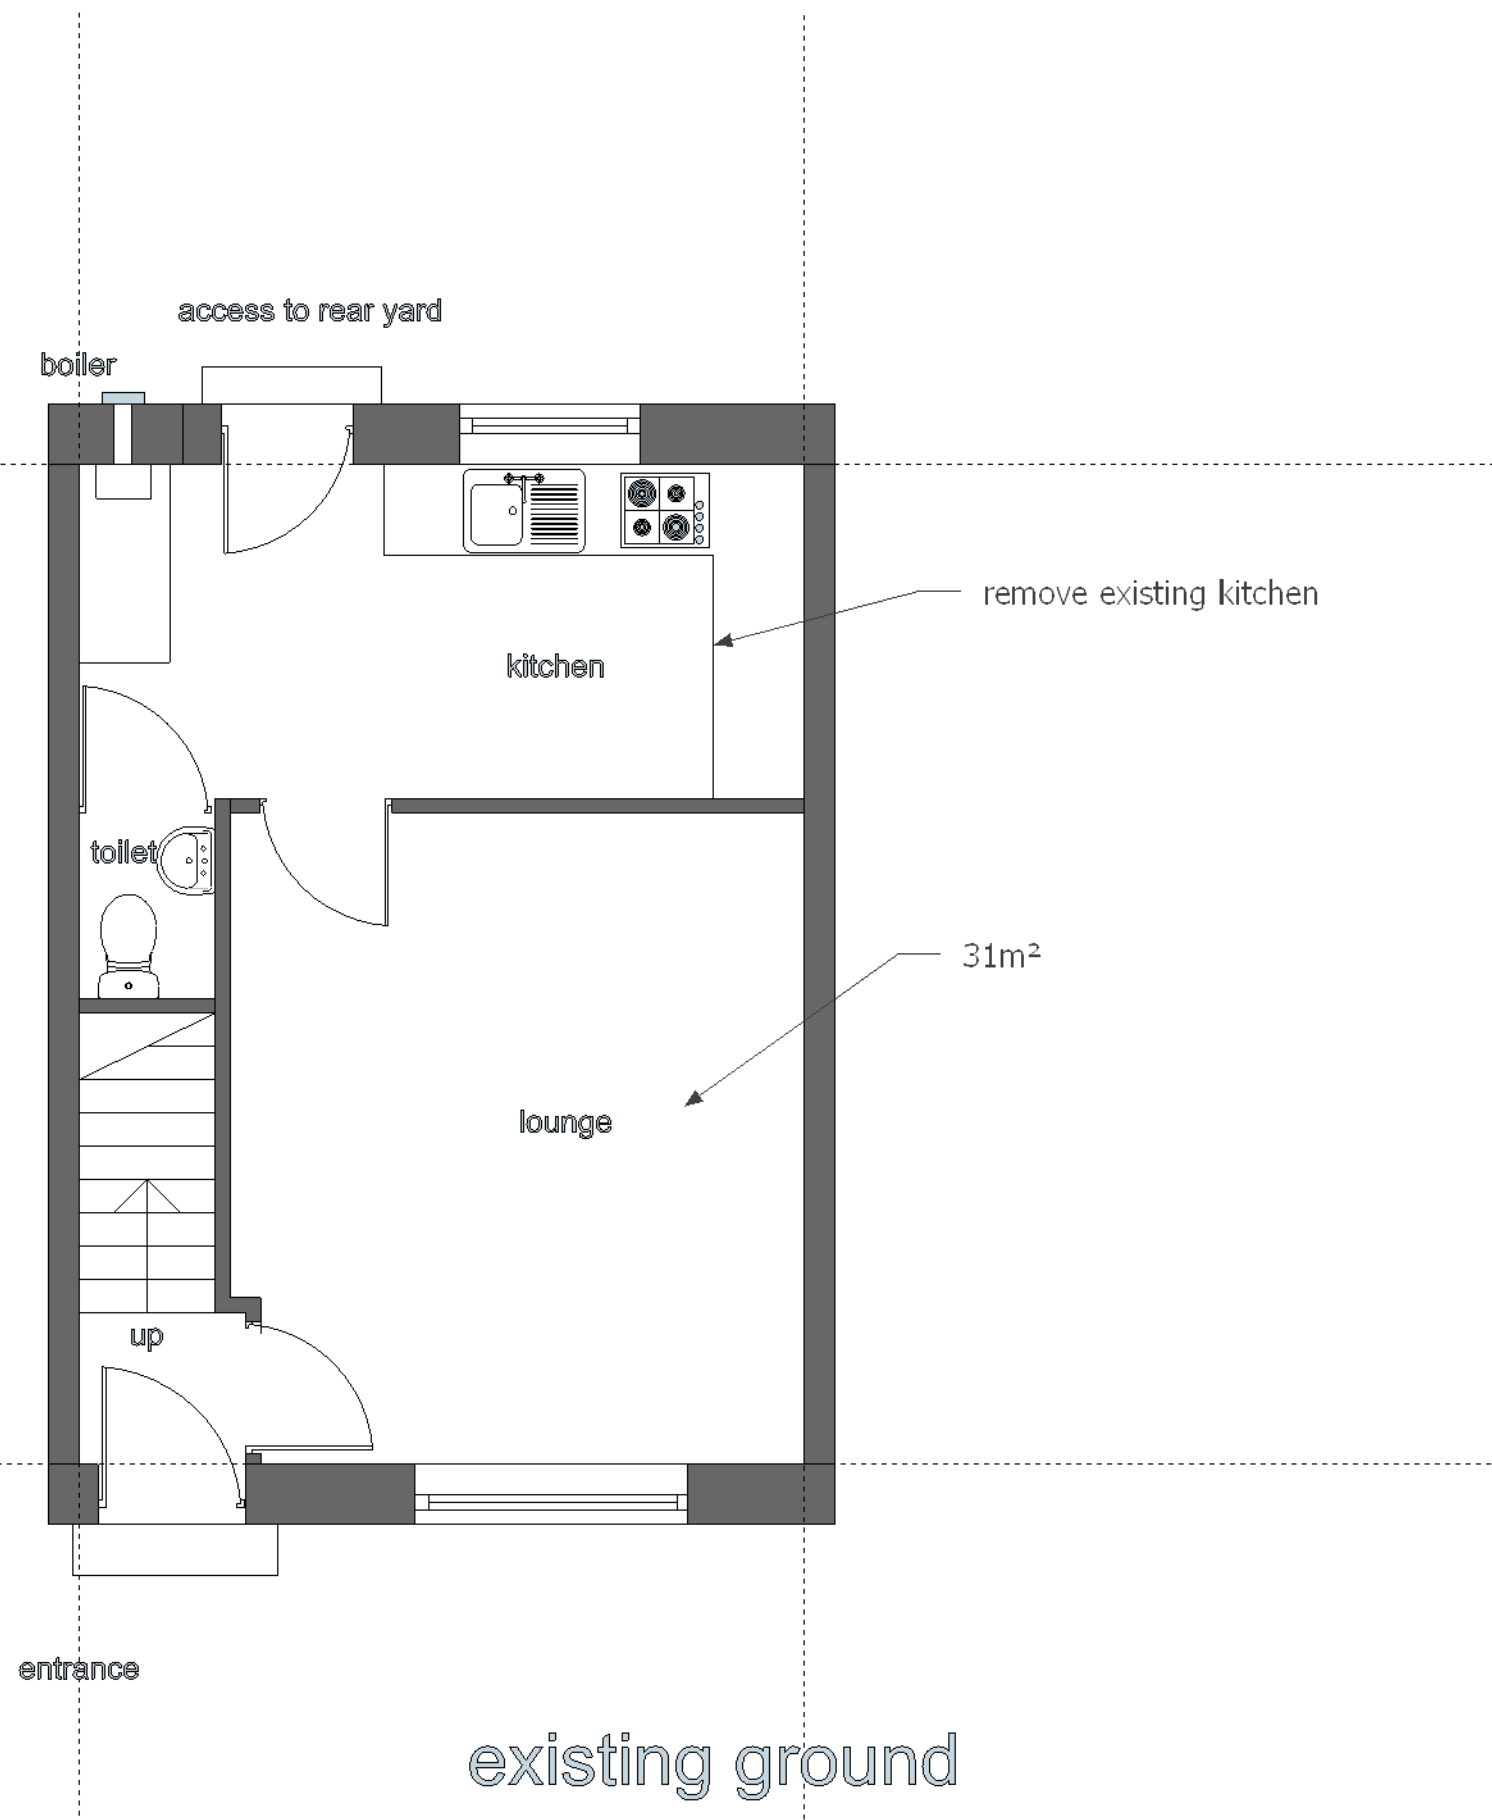

project no 2023 enquiry 88
address 116 Victoria Road, Huddersfield
Scale 1:50
date 4-10-2023
description existing ground
drawing number 101
revision