


1no 360litres refuse bins
1no 360litres recycle bins
and to have timber enclosure
to visually screen it

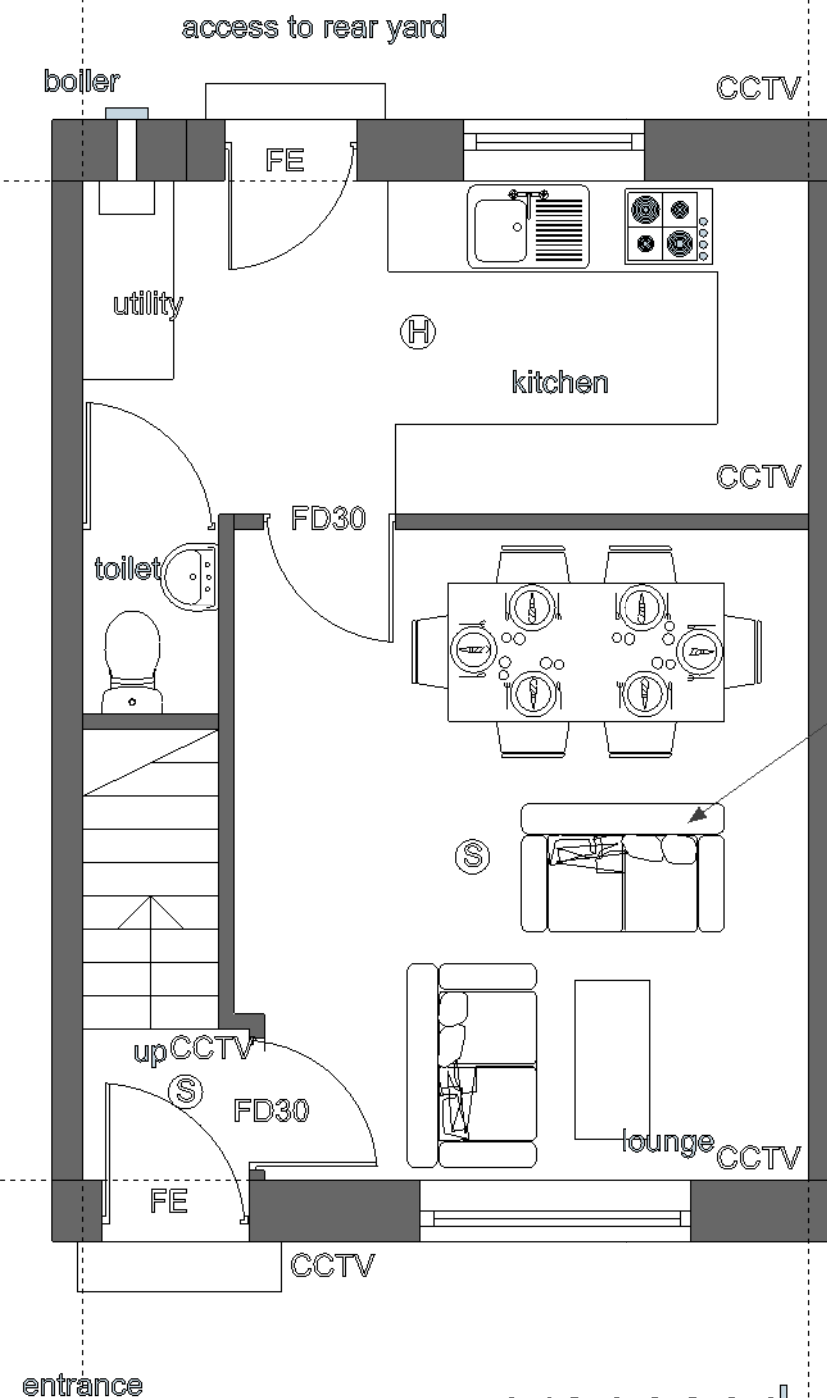

proposed ground

project no 2023 enquiry 88
address 116 Victoria Road, Huddersfield
Scale 1:50
date 4-10-2023
description proposed ground
drawing number 110
revision