
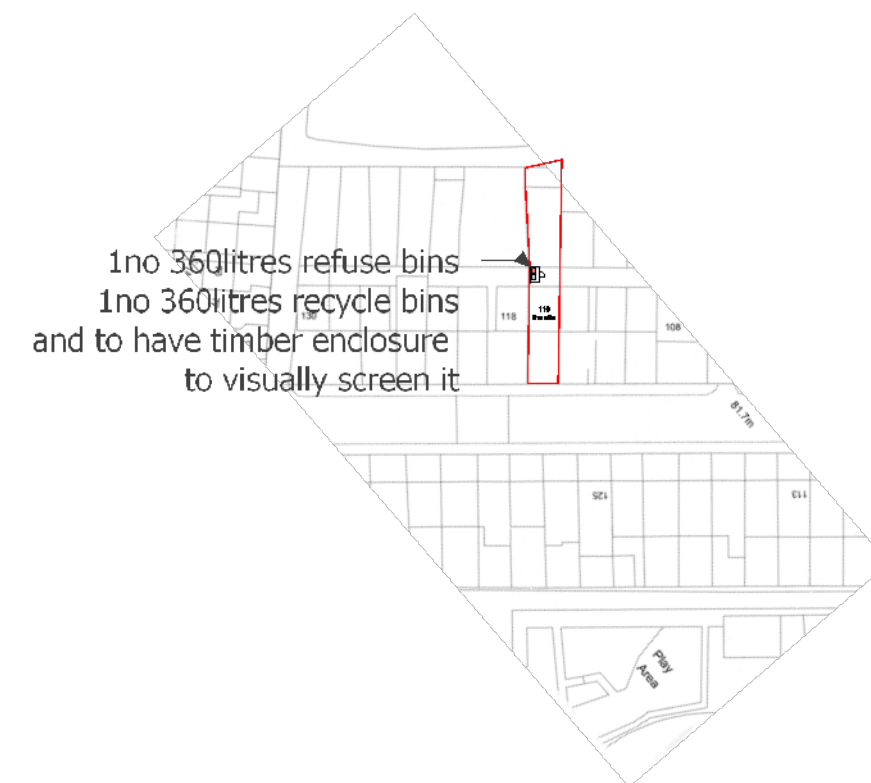


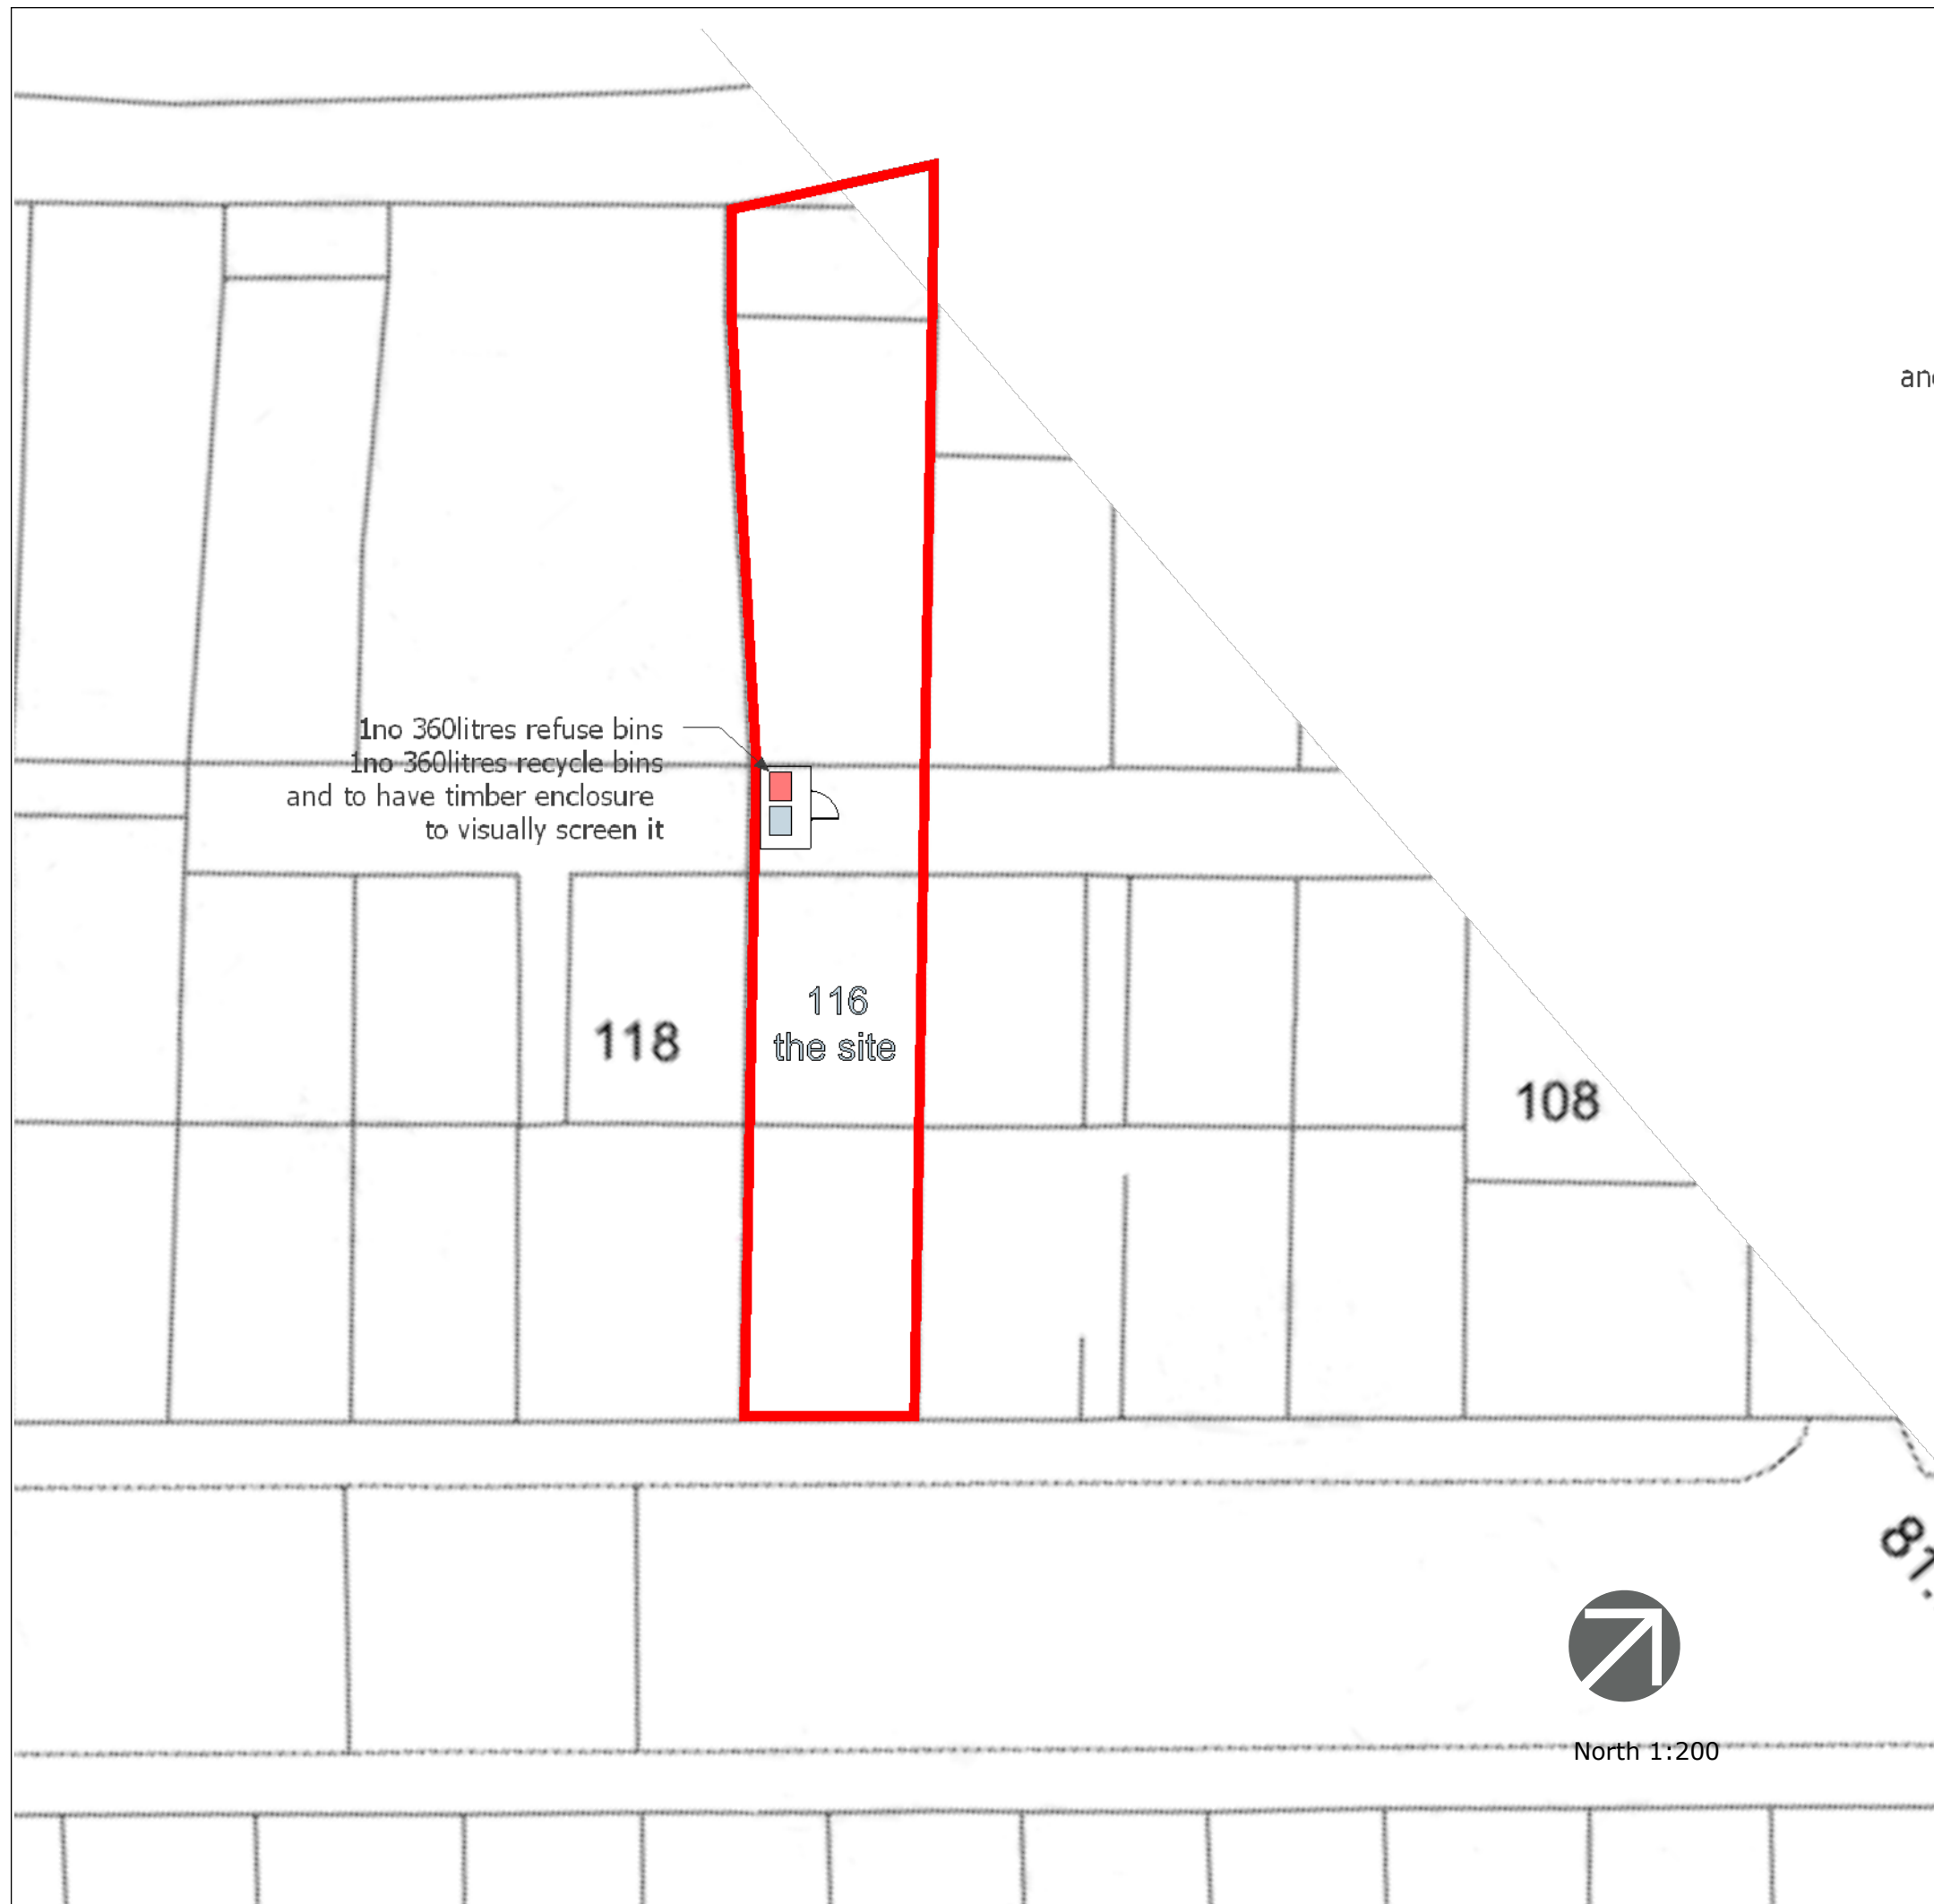

North 1:1250

Revisions

A 19-10-2023
1:1000 location omitted and 1:1250 location added

project no 2023 enquiry 88

address 116 Victoria Road, Huddersfield

Scale 1:1000 and 1:200

date 4-10-2023

description existing location red lines

drawing number 100

revision
A