




NORTH EAST ELEVATION

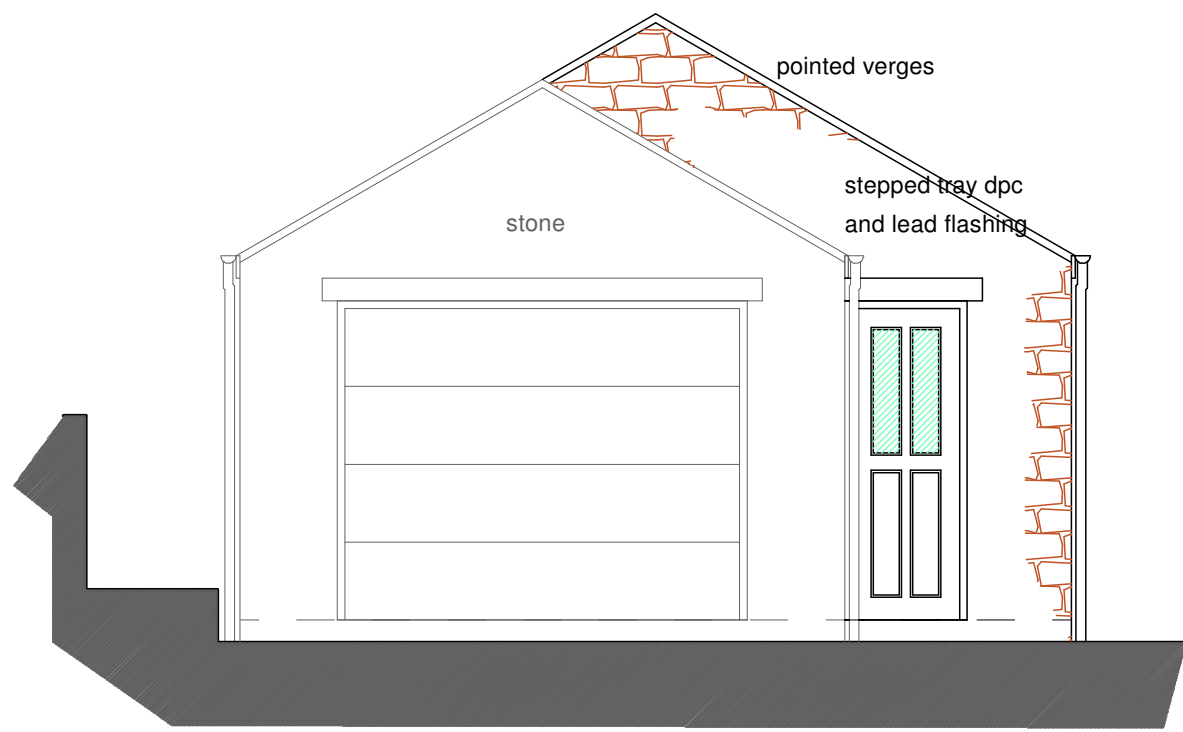




SOUTH EAST ELEVATION

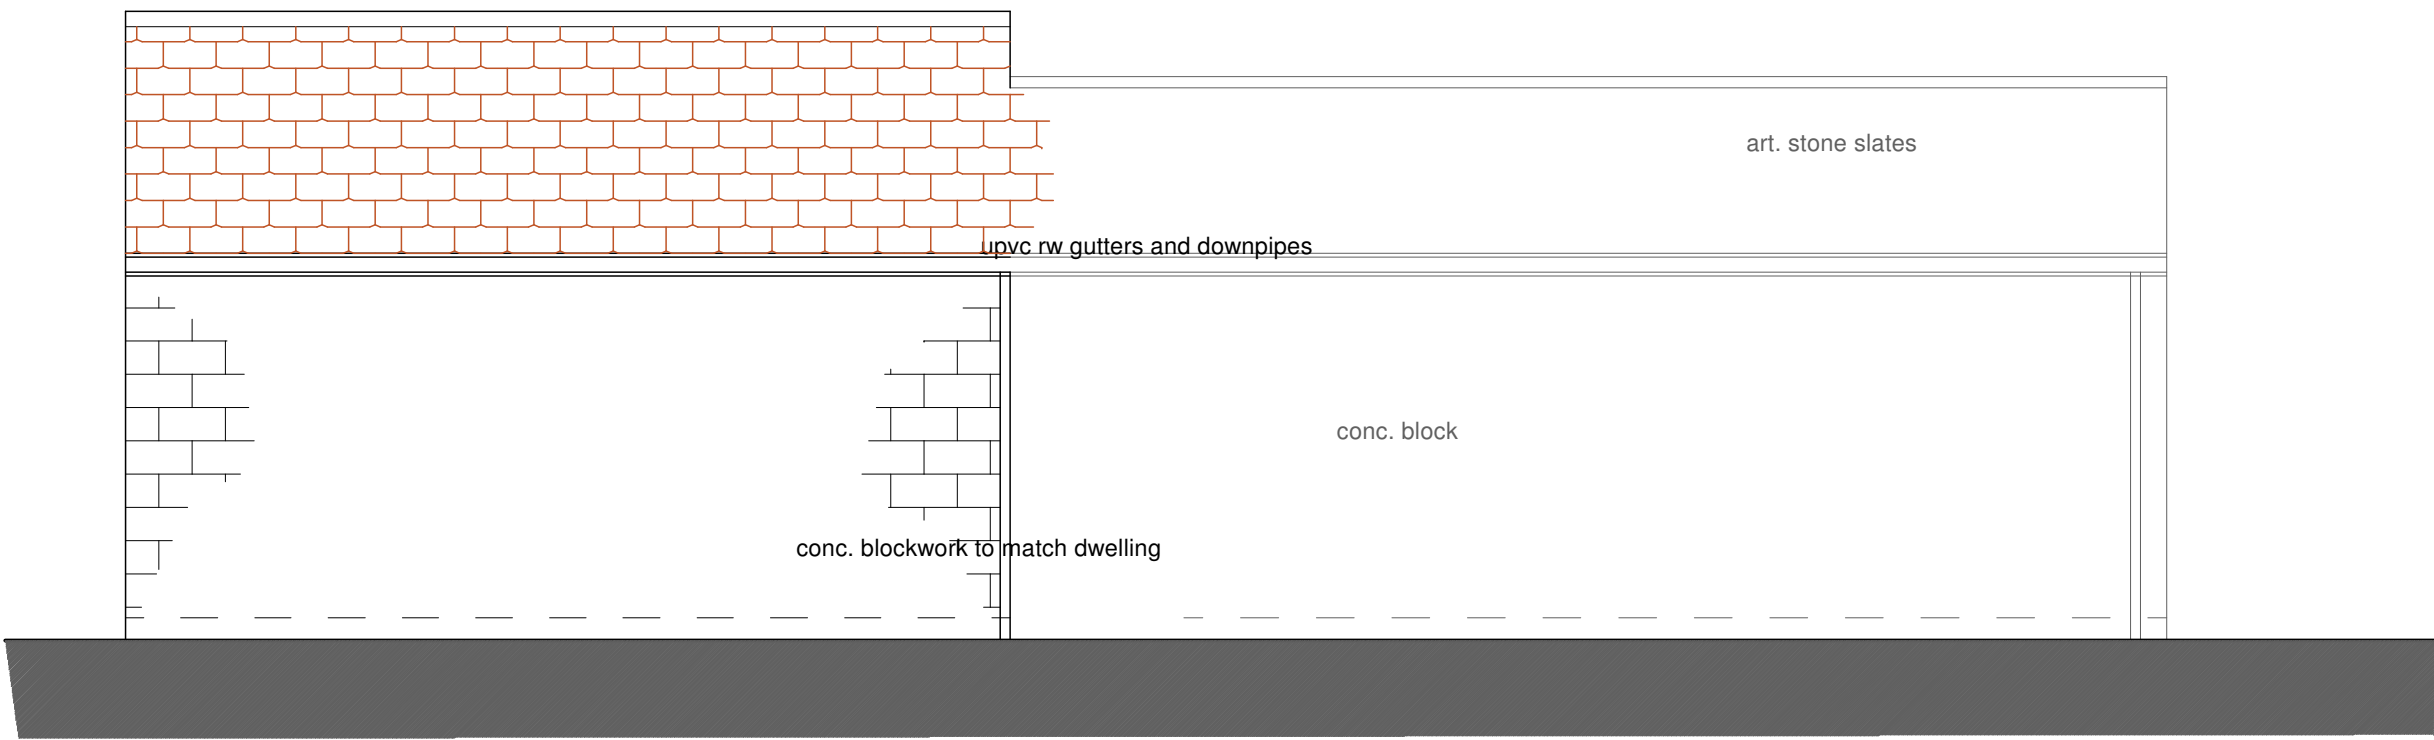

SOUTH WEST ELEVATION

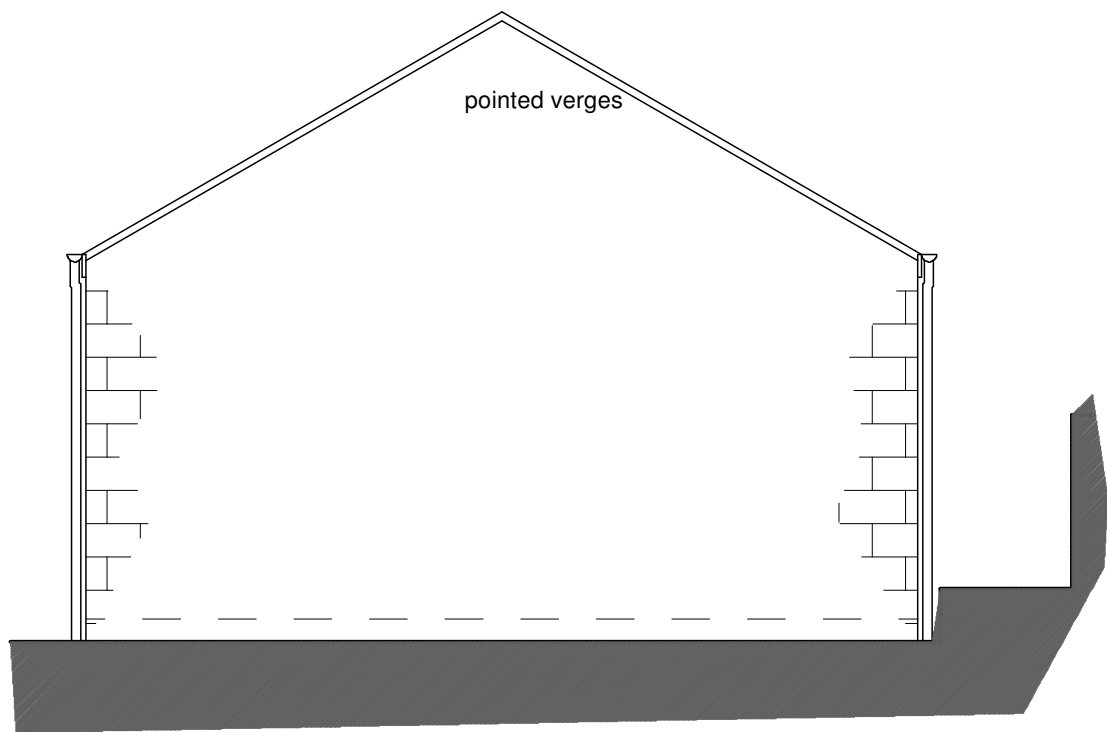

NORTH WEST ELEVATION

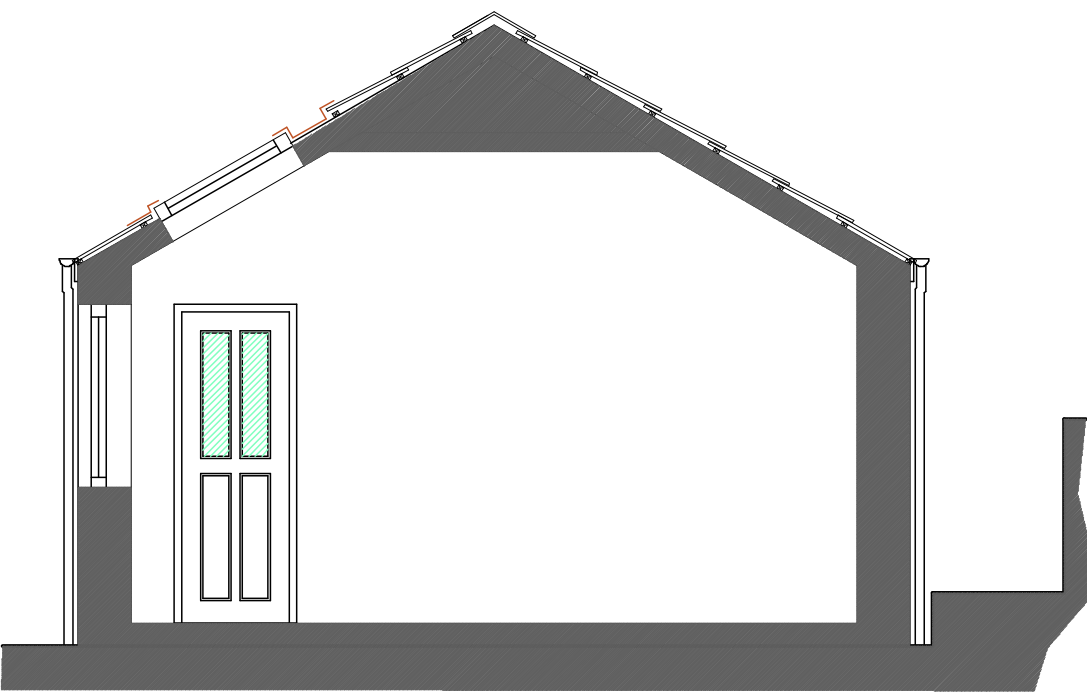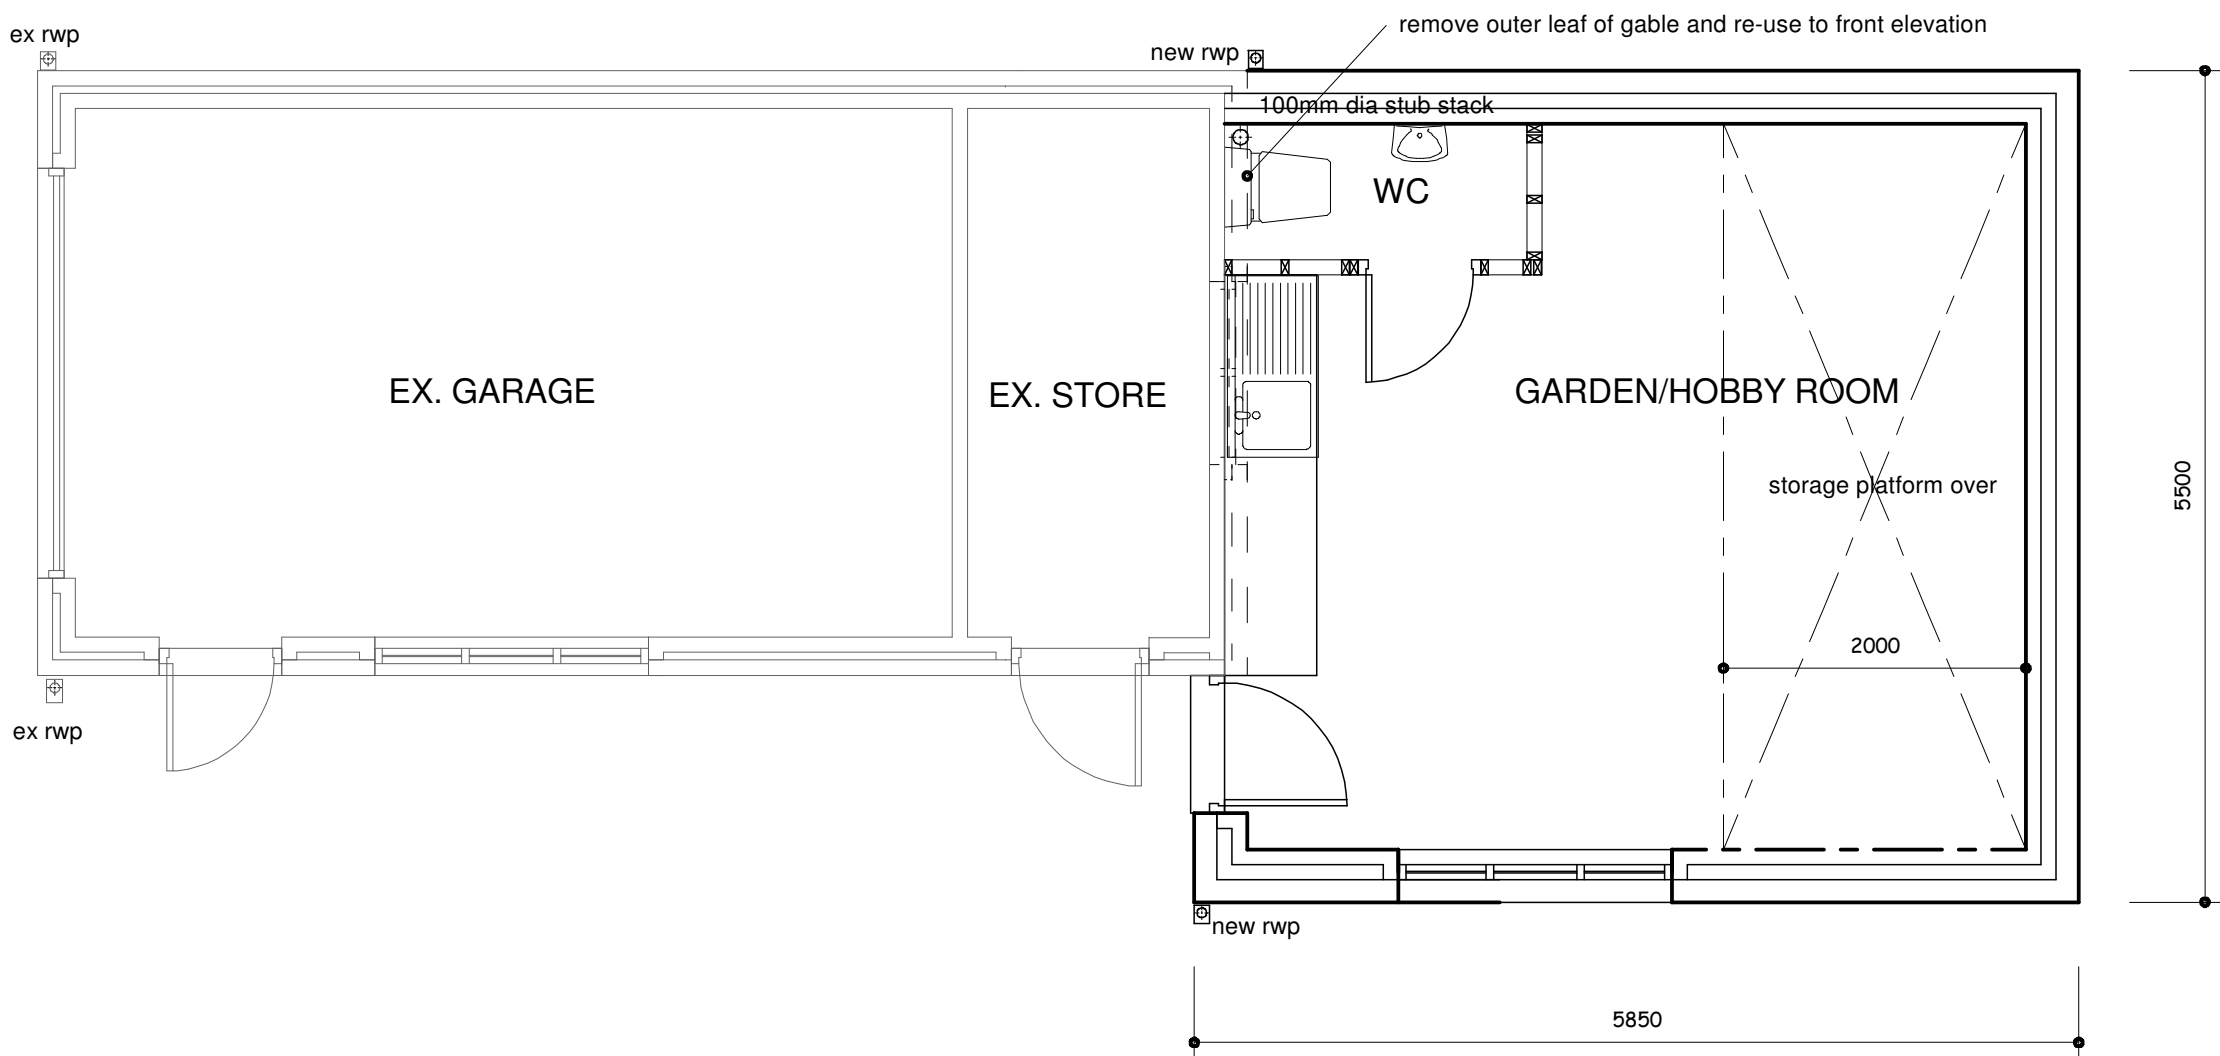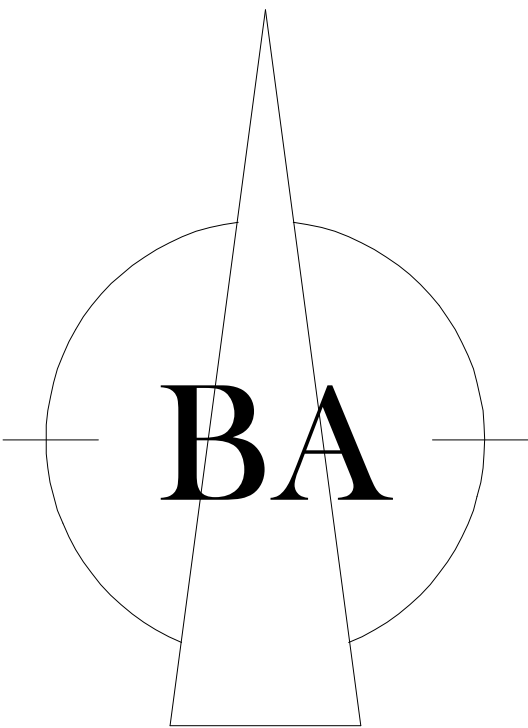

TYPICAL SECTION

Brunswick Architectural 6, Warneford Road, Huddersfield, HD4 5TW Mobile: 07860 354023 E-Mail: mick@brunswickstates.com	
CLIENT:	A MOSLEY
TITLE:	Proposed Garden Room at 7 Daisy Lea Lane, Lindley
NOTES:	This drawing is for Building Control & Planning Permission purposes only. Brunswick Architectural accept no liability for errors or omissions. The drawing may be used for estimating purposes, but the Principal Contractor must cost fully from a site investigation. The Contractor is responsible for checking site dimensions, materials etc, and all building work, such work being checked by Building Control on site, as may be appropriate. Brunswick Architectural disclaim any liability for works carried out.
Revisions:	
PROPOSED PLAN AND ELEVATIONS	
SCALE:	1:50 @ A1
DATE:	28 July 2023
DRG No23_202.2A	