
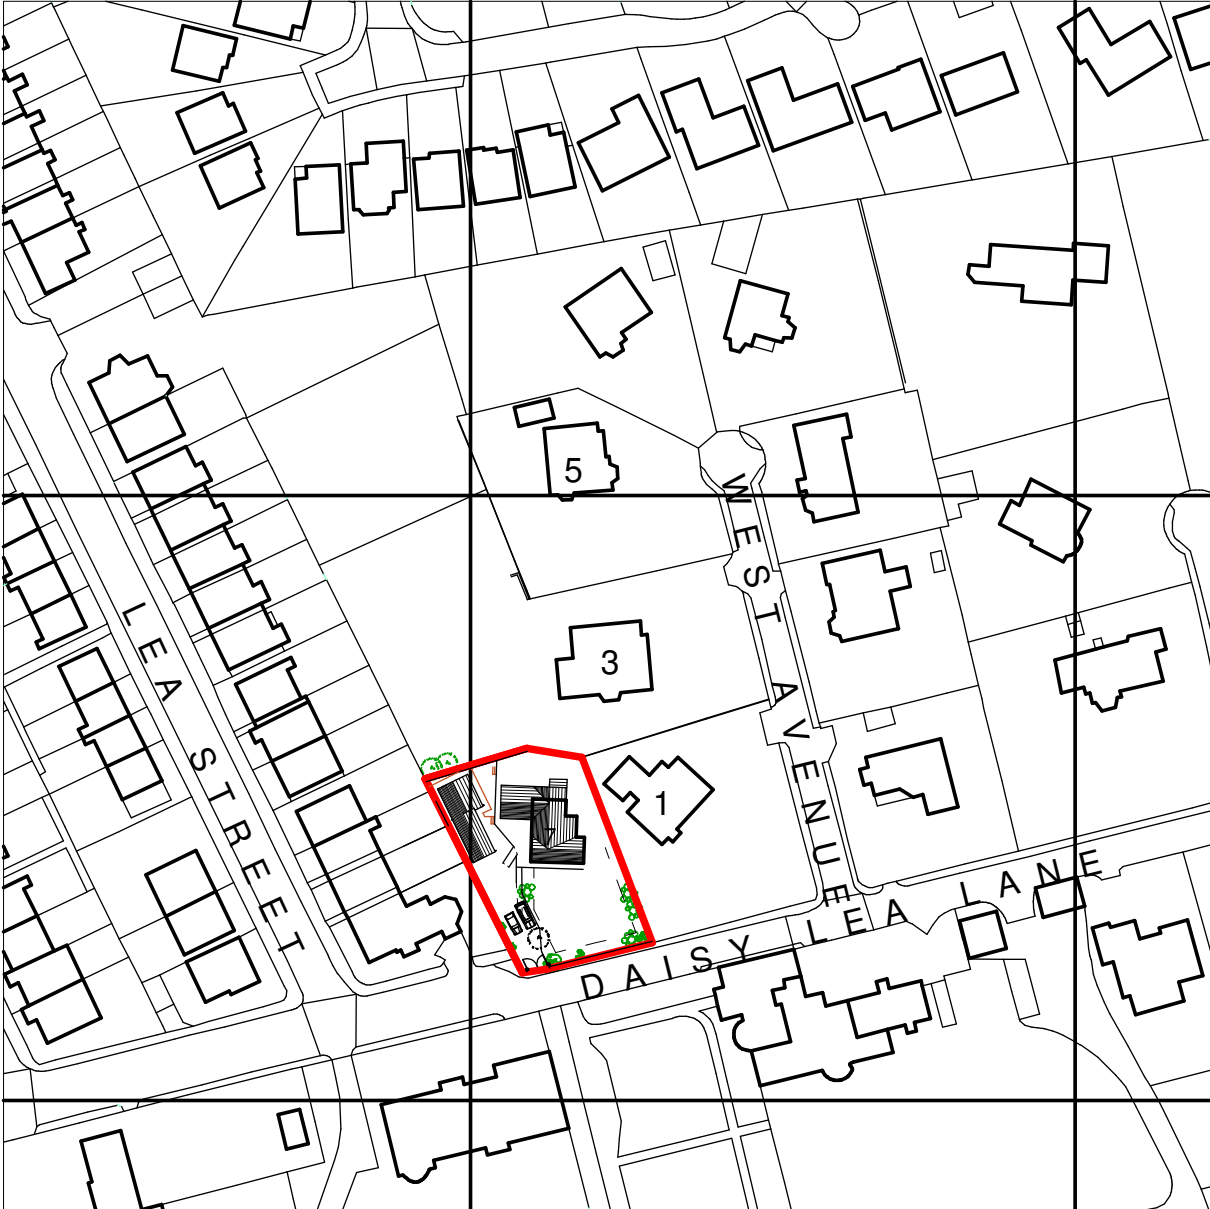


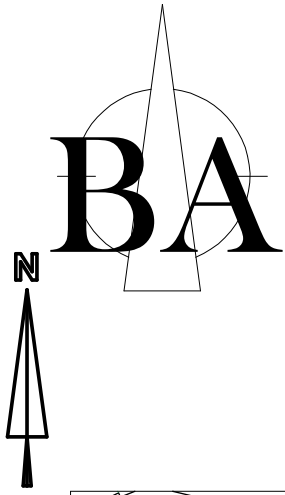

CLIENT: MOSLEY

TITLE: Location Plan at 7 Daisy Lea Lane, Lindley

SCALE: 1:1250 @ A4 DATE: 20 Oct 2023

DRG No: 23_202.0