


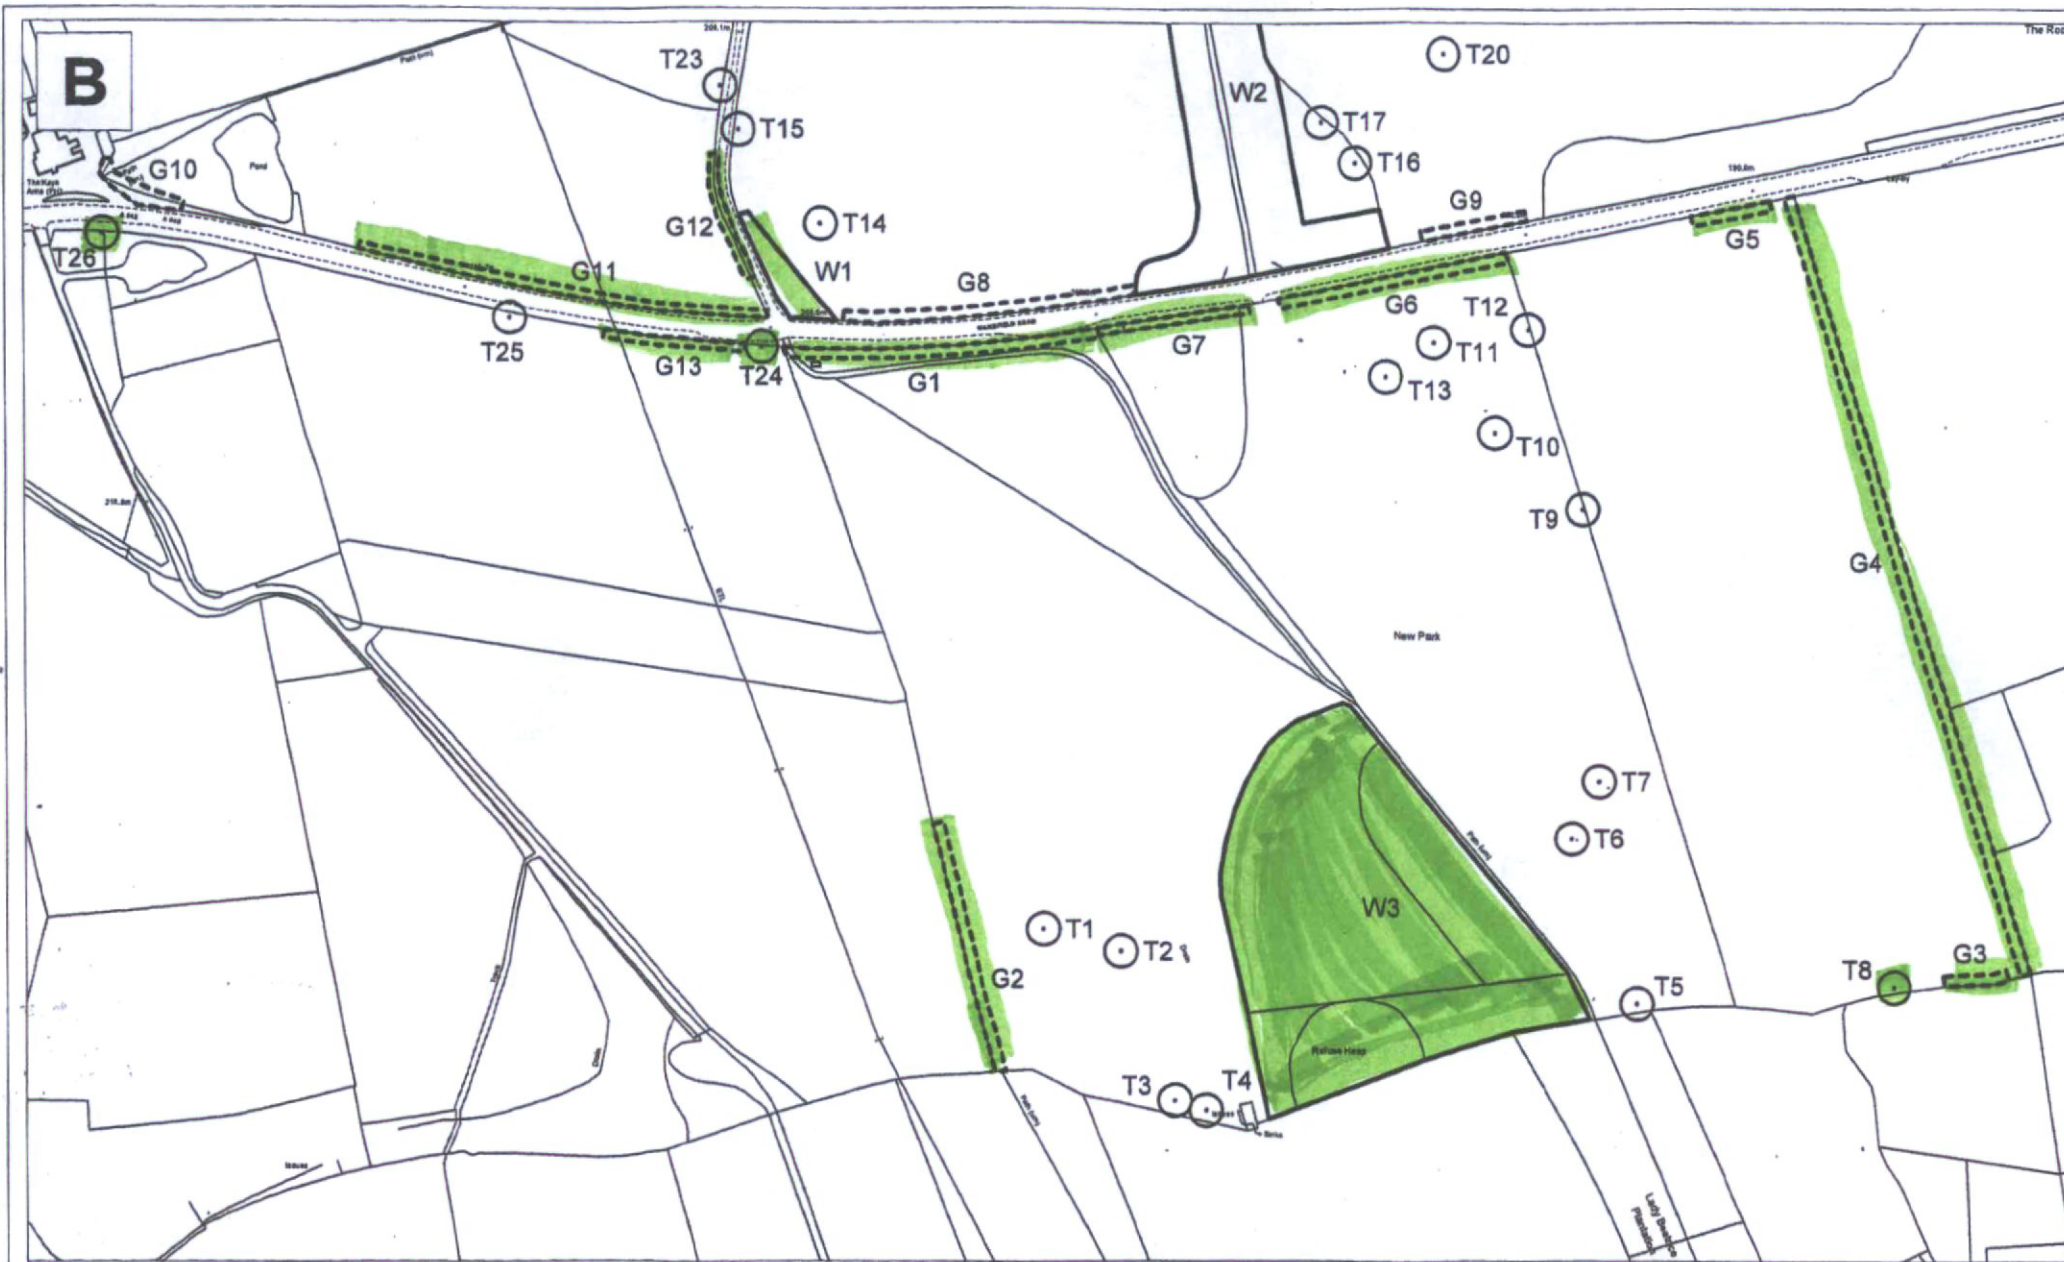

KIRKLEES COUNCIL PLANNING-INVESTMENT & REGENERATION SERVICE
 PO Box B93, Civic Centre III, Huddersfield, HD1 2JR
 Tel: 01484 221000

TREE PRESERVATION ORDER

No. N[N]

2018

Grange Park & New Park, (off) Wakefield Road, Grange Moor

Scale 1:2,500

Grid Ref. SE 234 154