



Arthur Street Elevation 1: 200




Western Elevation 1: 100

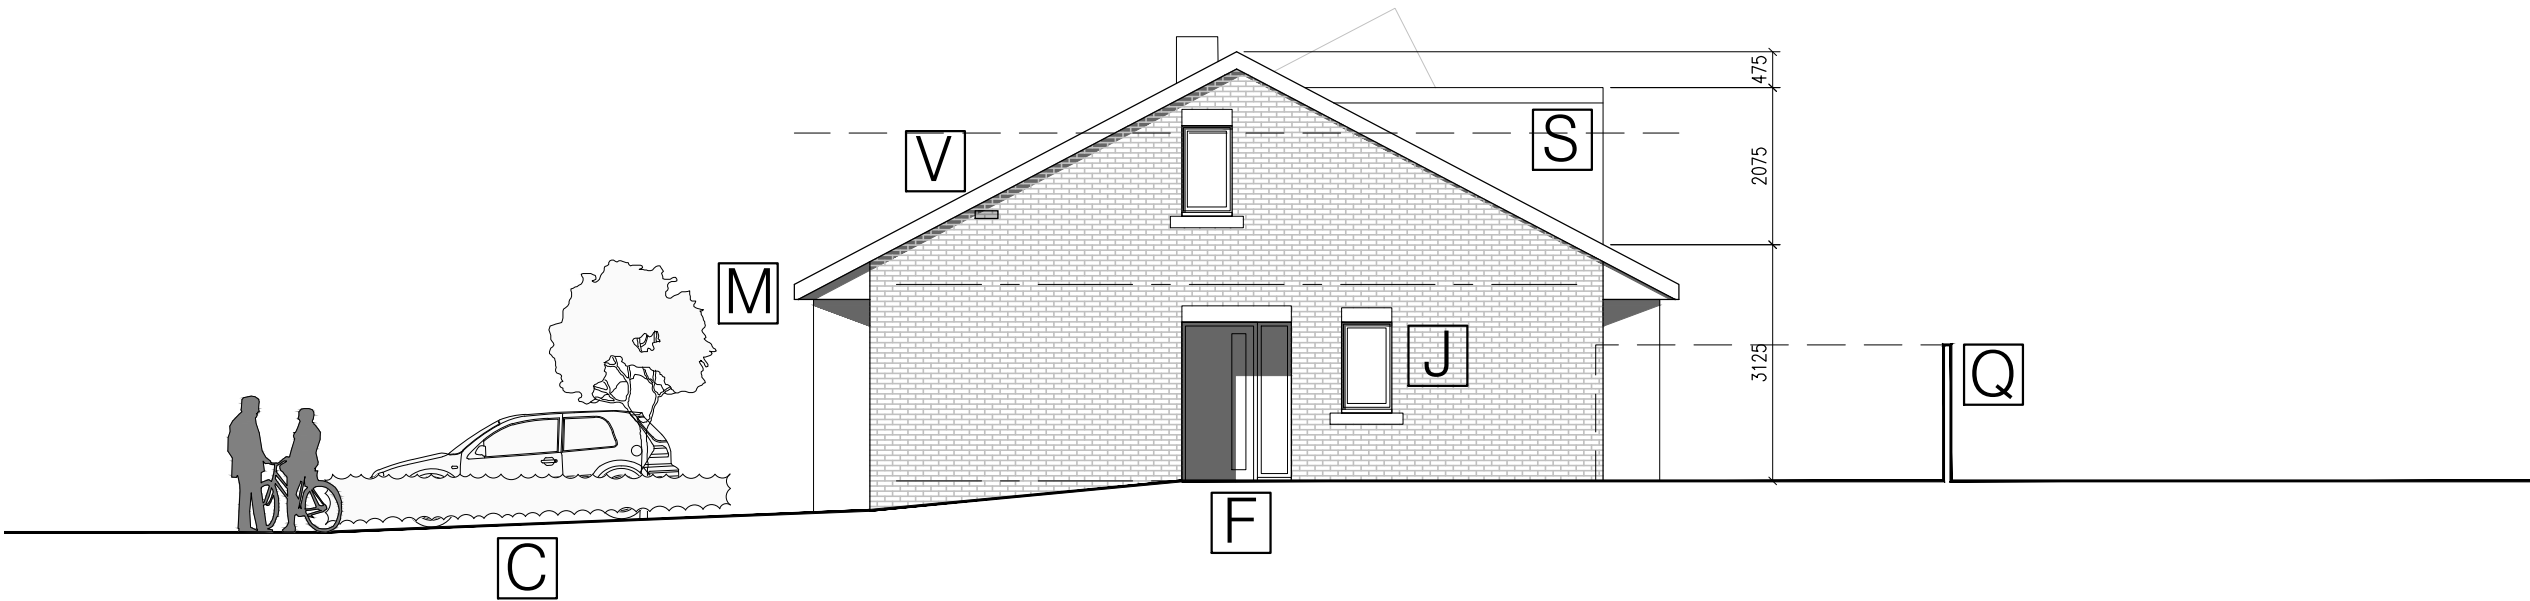


Northern Elevation 1: 100

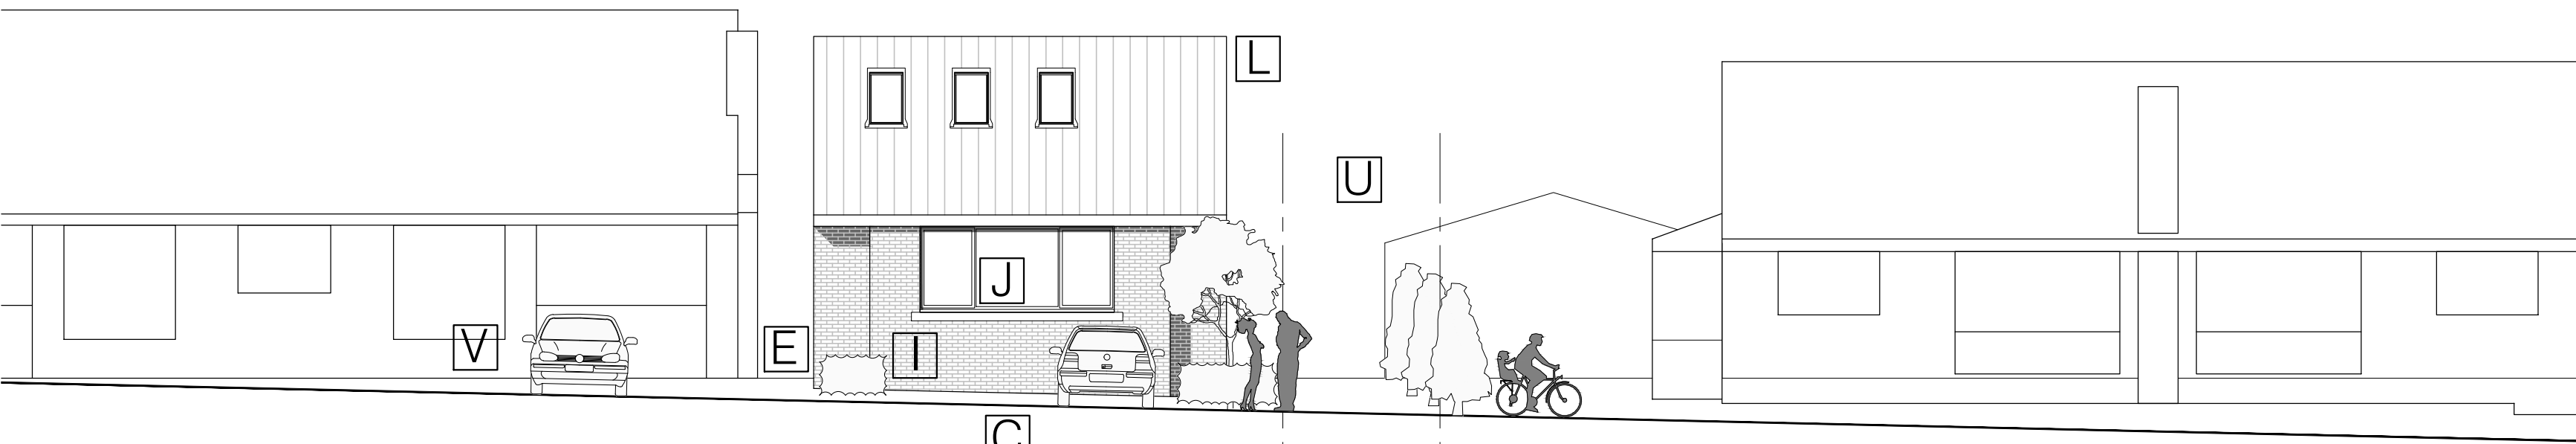

Eastern Elevation 1: 100

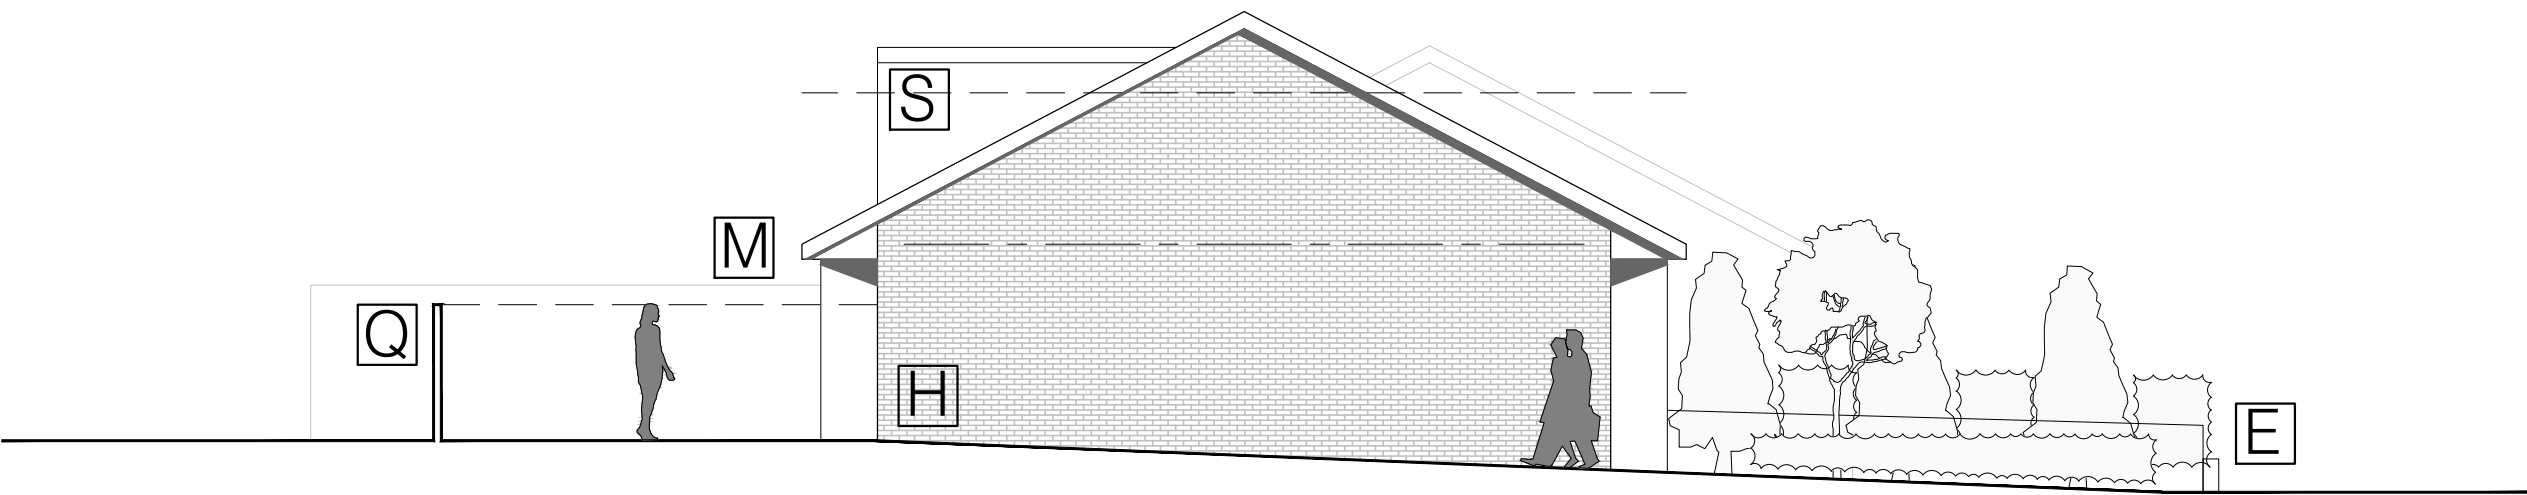

Southern Elevation 1: 100

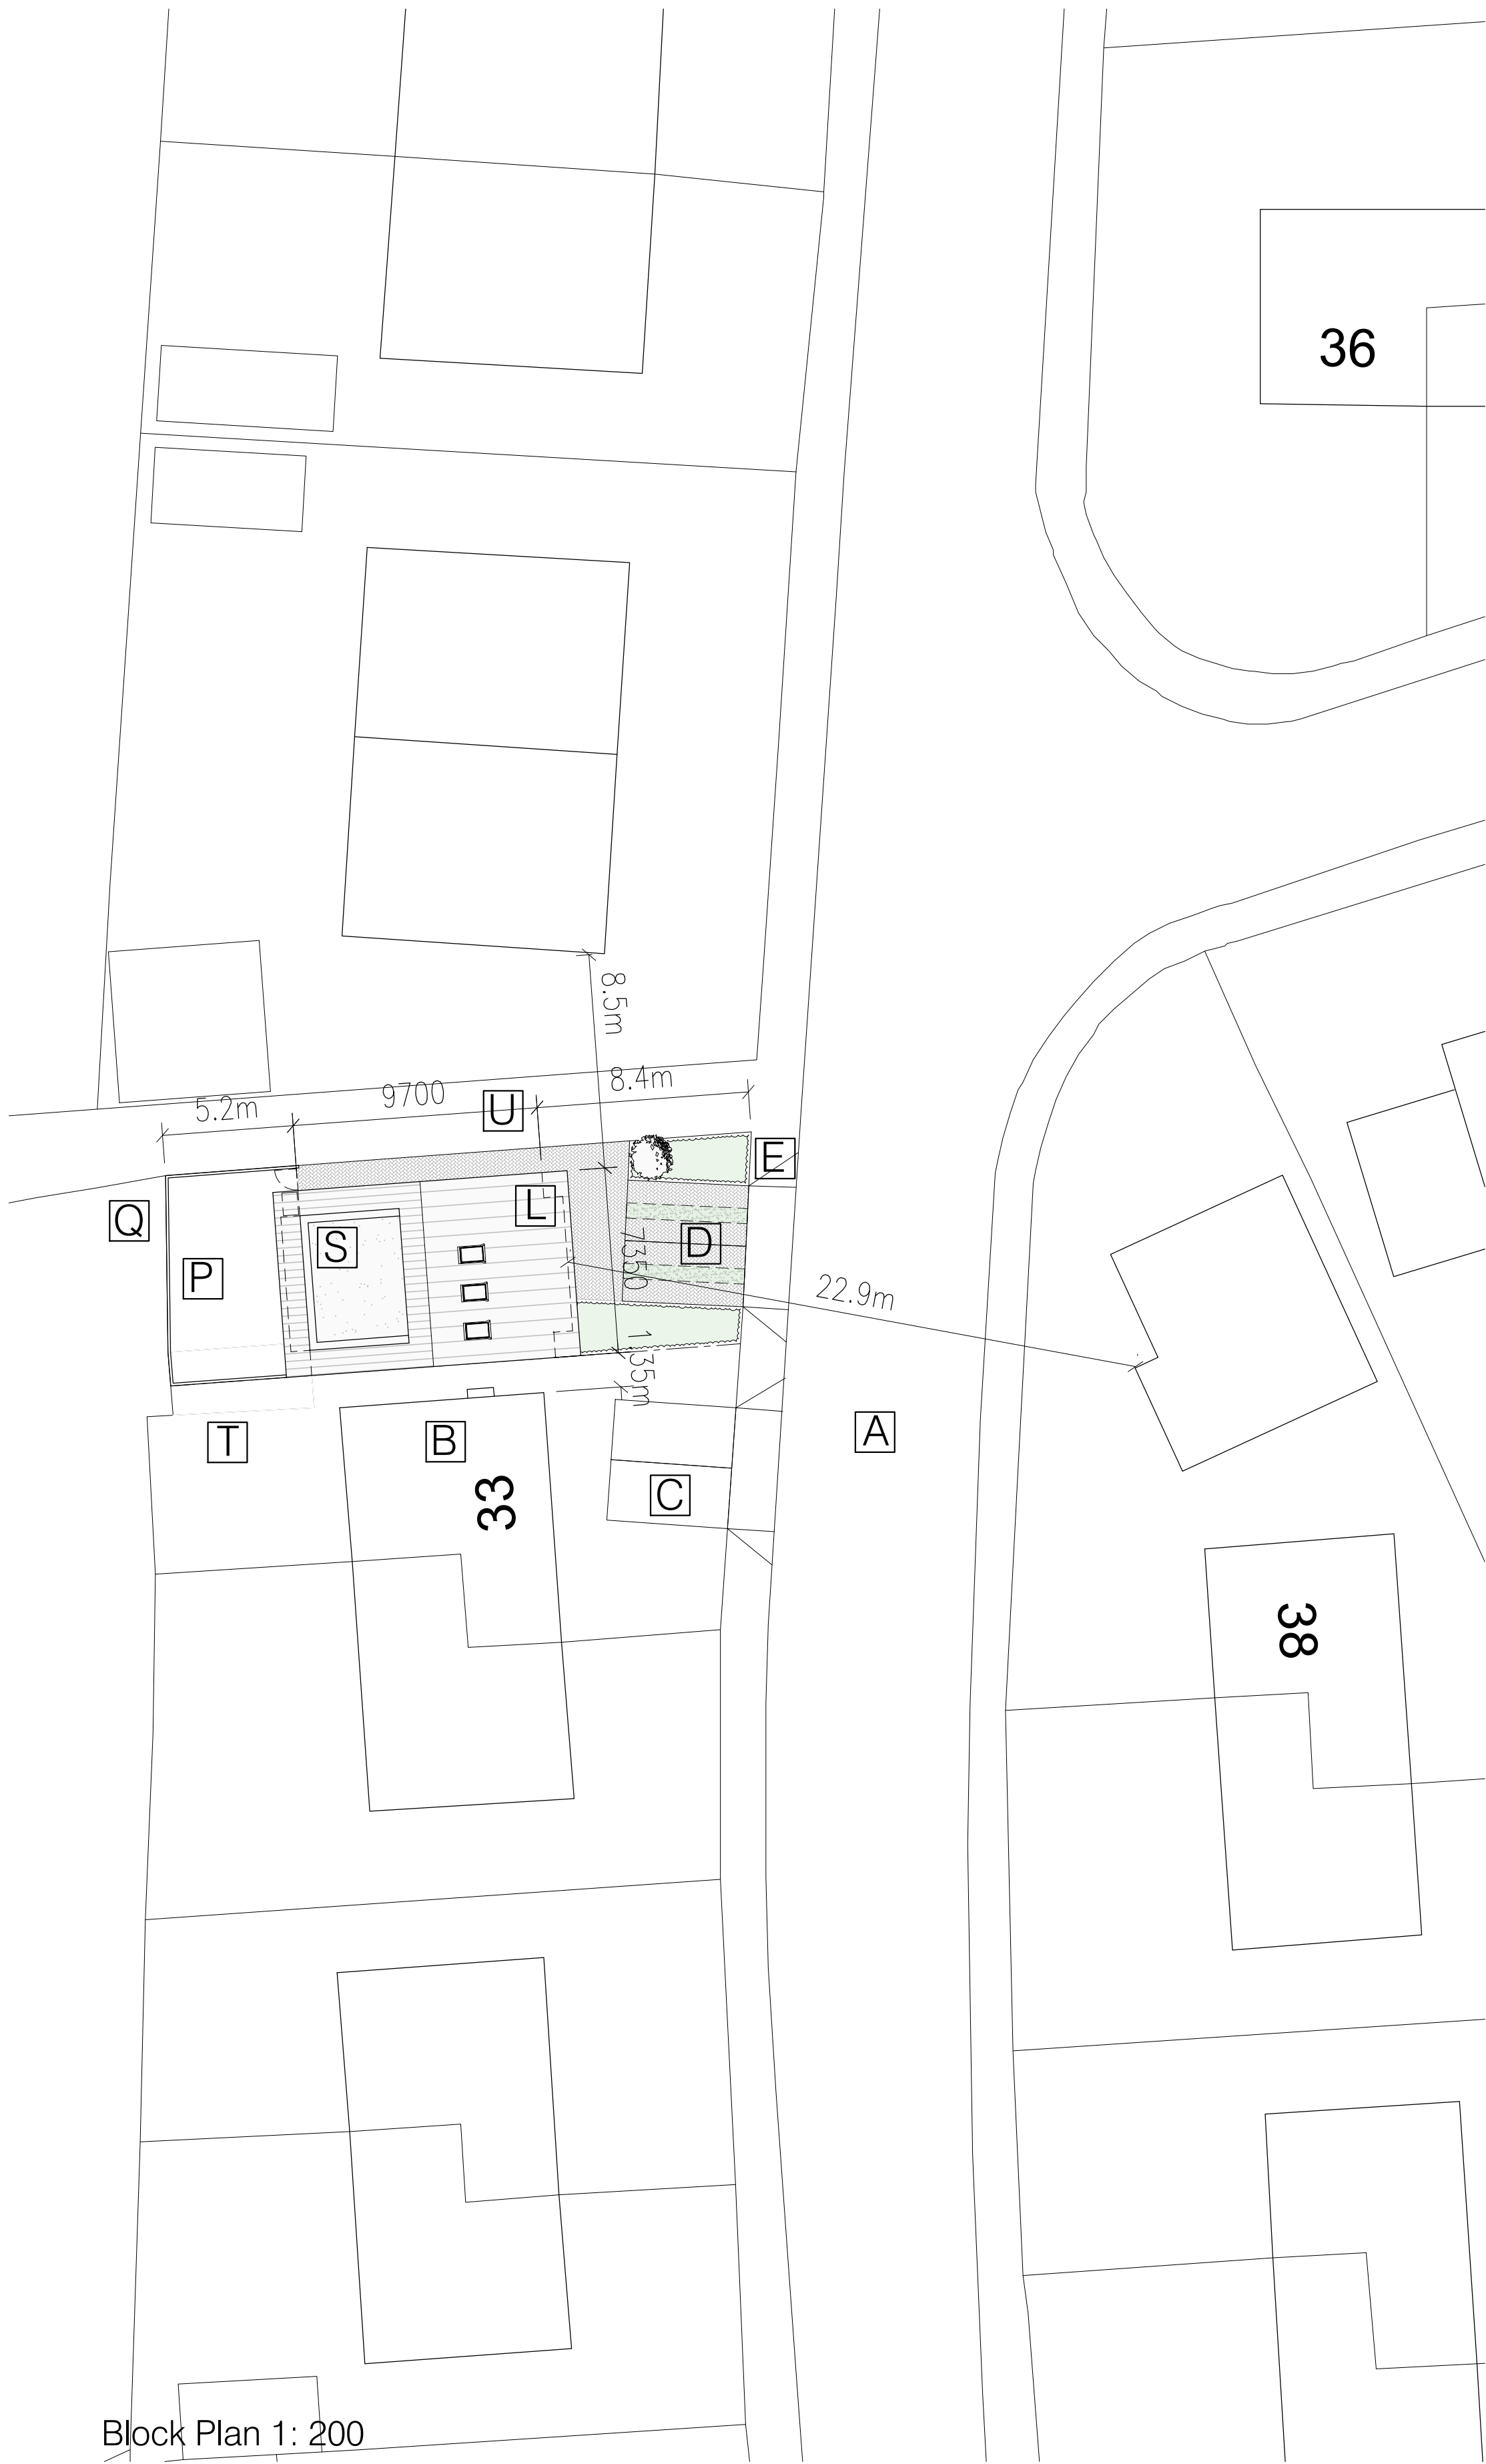

Block Plan 1: 200