




location plan 1:1250

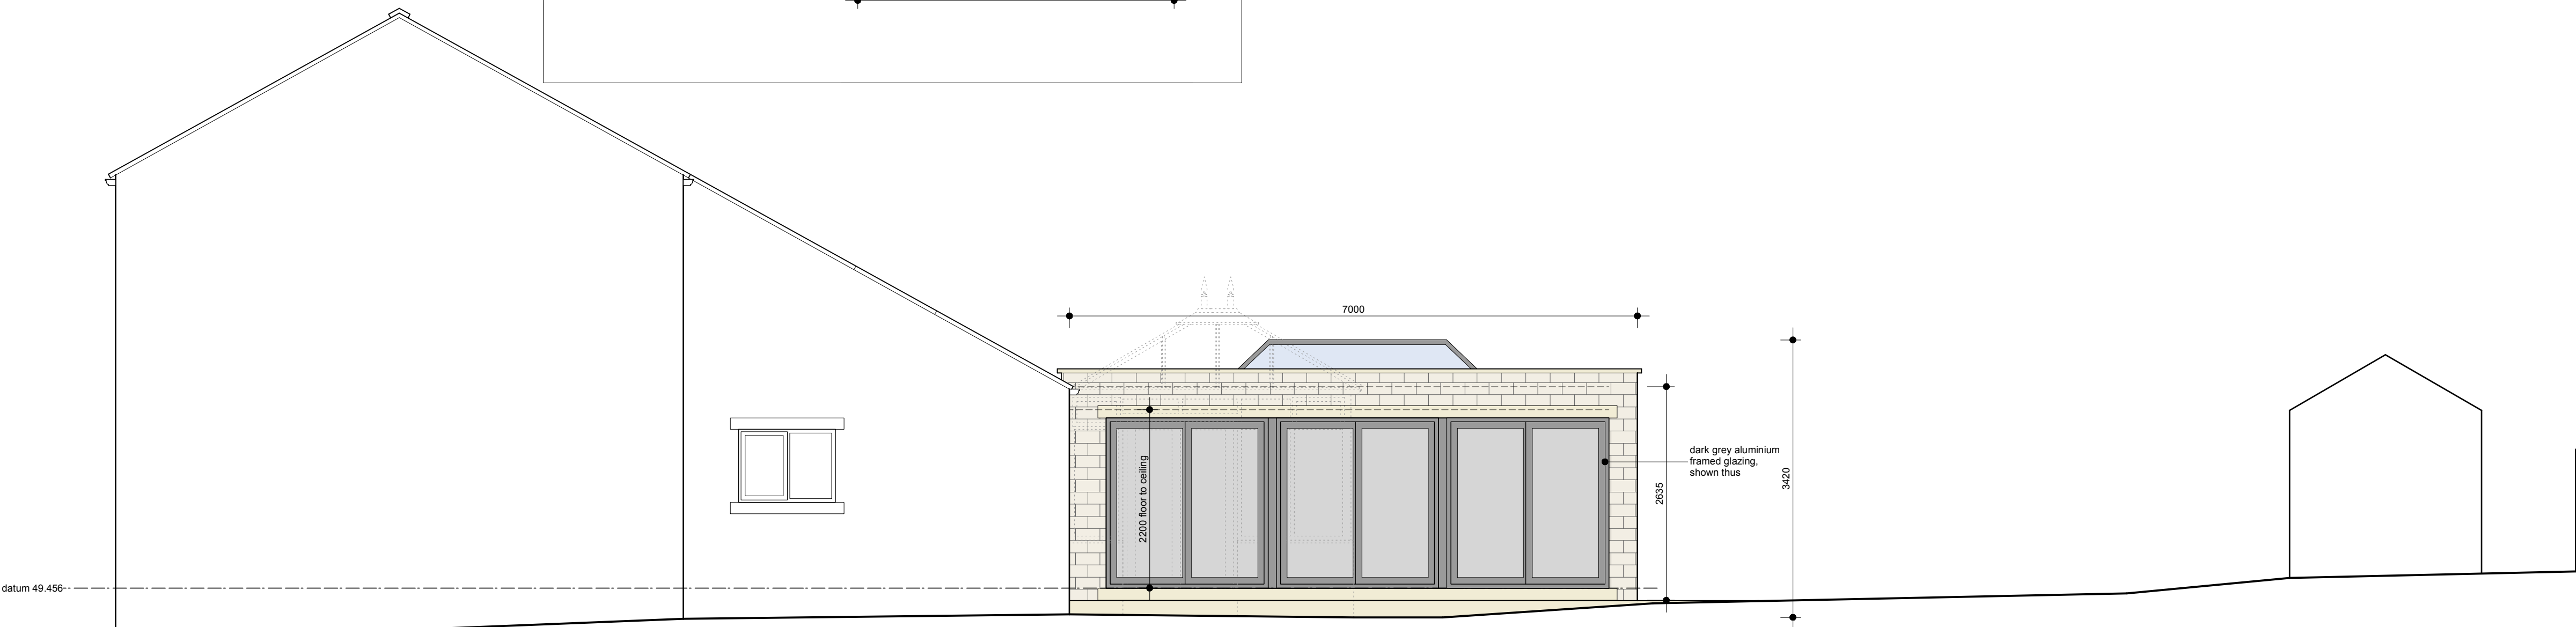

P01	Drawing originated	12.10.23	NG	NG
rev.	description	date	drawn	appvd

project Proposed rear extension
at
5 Hurst Lane
Mirfield
WF14 8PD
for
Mr S. & Mrs D. Knight

title	GA as proposed
number	23055D-02-P01
scale	1:50 or as shown
size	A1

**ARCHITECTURE
+ DESIGN
PARTNERSHIP**

The Old Police Station 16 Bridge Lane Holmfirth HD9 7AN
T: 01484 685411 E: hello@adp-architects.com
W: www.adp-architects.com

RIBA 

Chartered Practice

IBA 
Chartered Practice