Sheet size
A3

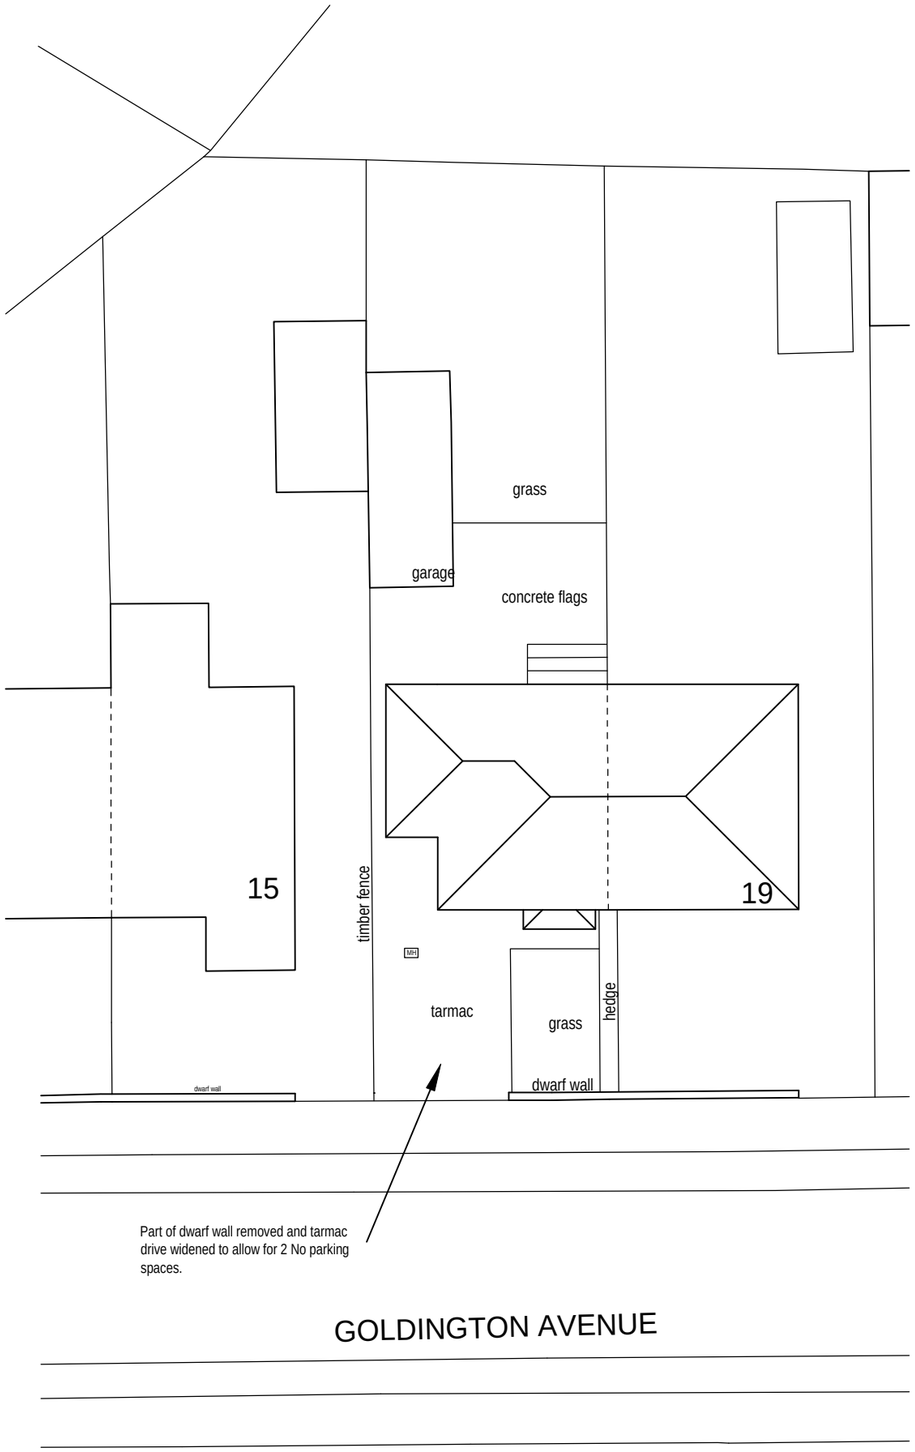

Proposed site plan (1:200)

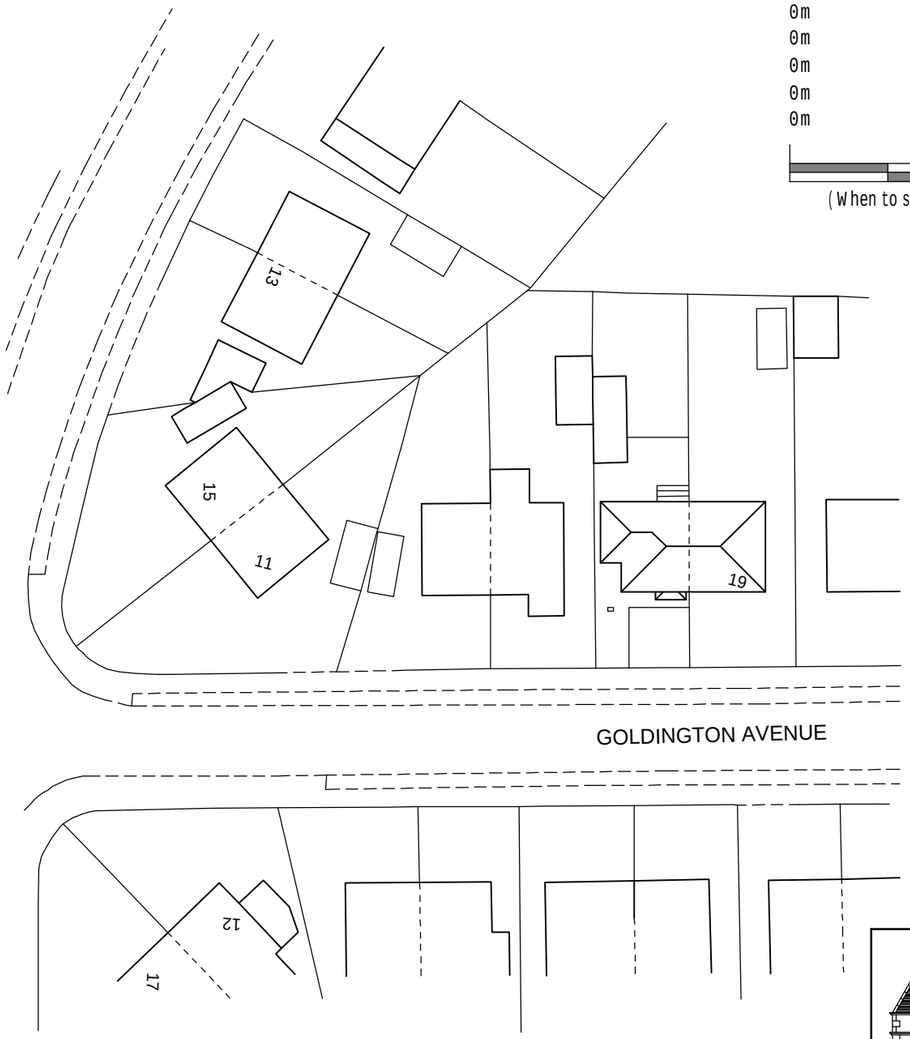

Proposed block plan (1:500)

0m	Scale 1:50	4m
0m	Scale 1:100	8m
0m	Scale 1:200	16m
0m	Scale 1:500	40m
0m	Scale 1:1250	100m

(When to scale of original plan bar = 8cm)

Colne Valley Design
8 Meadow Lane
Slaithwaite
Huddersfield HD7 5EX

Tel: 01484 842097
Mobile: 07867 803312
E-mail: mitchell@sbhomes.co.uk

Proprietor: S.A. Mitchell (ACIOB)

Project
Proposed extension.

For
Mr & Mrs P Delahunty.

Address
17 Goldington Avenue
Oakes
HD3 3PU.

Title
Proposed site plan.

Job No.	Drawing number	Date
23 J 28.	02.	July 2023.