


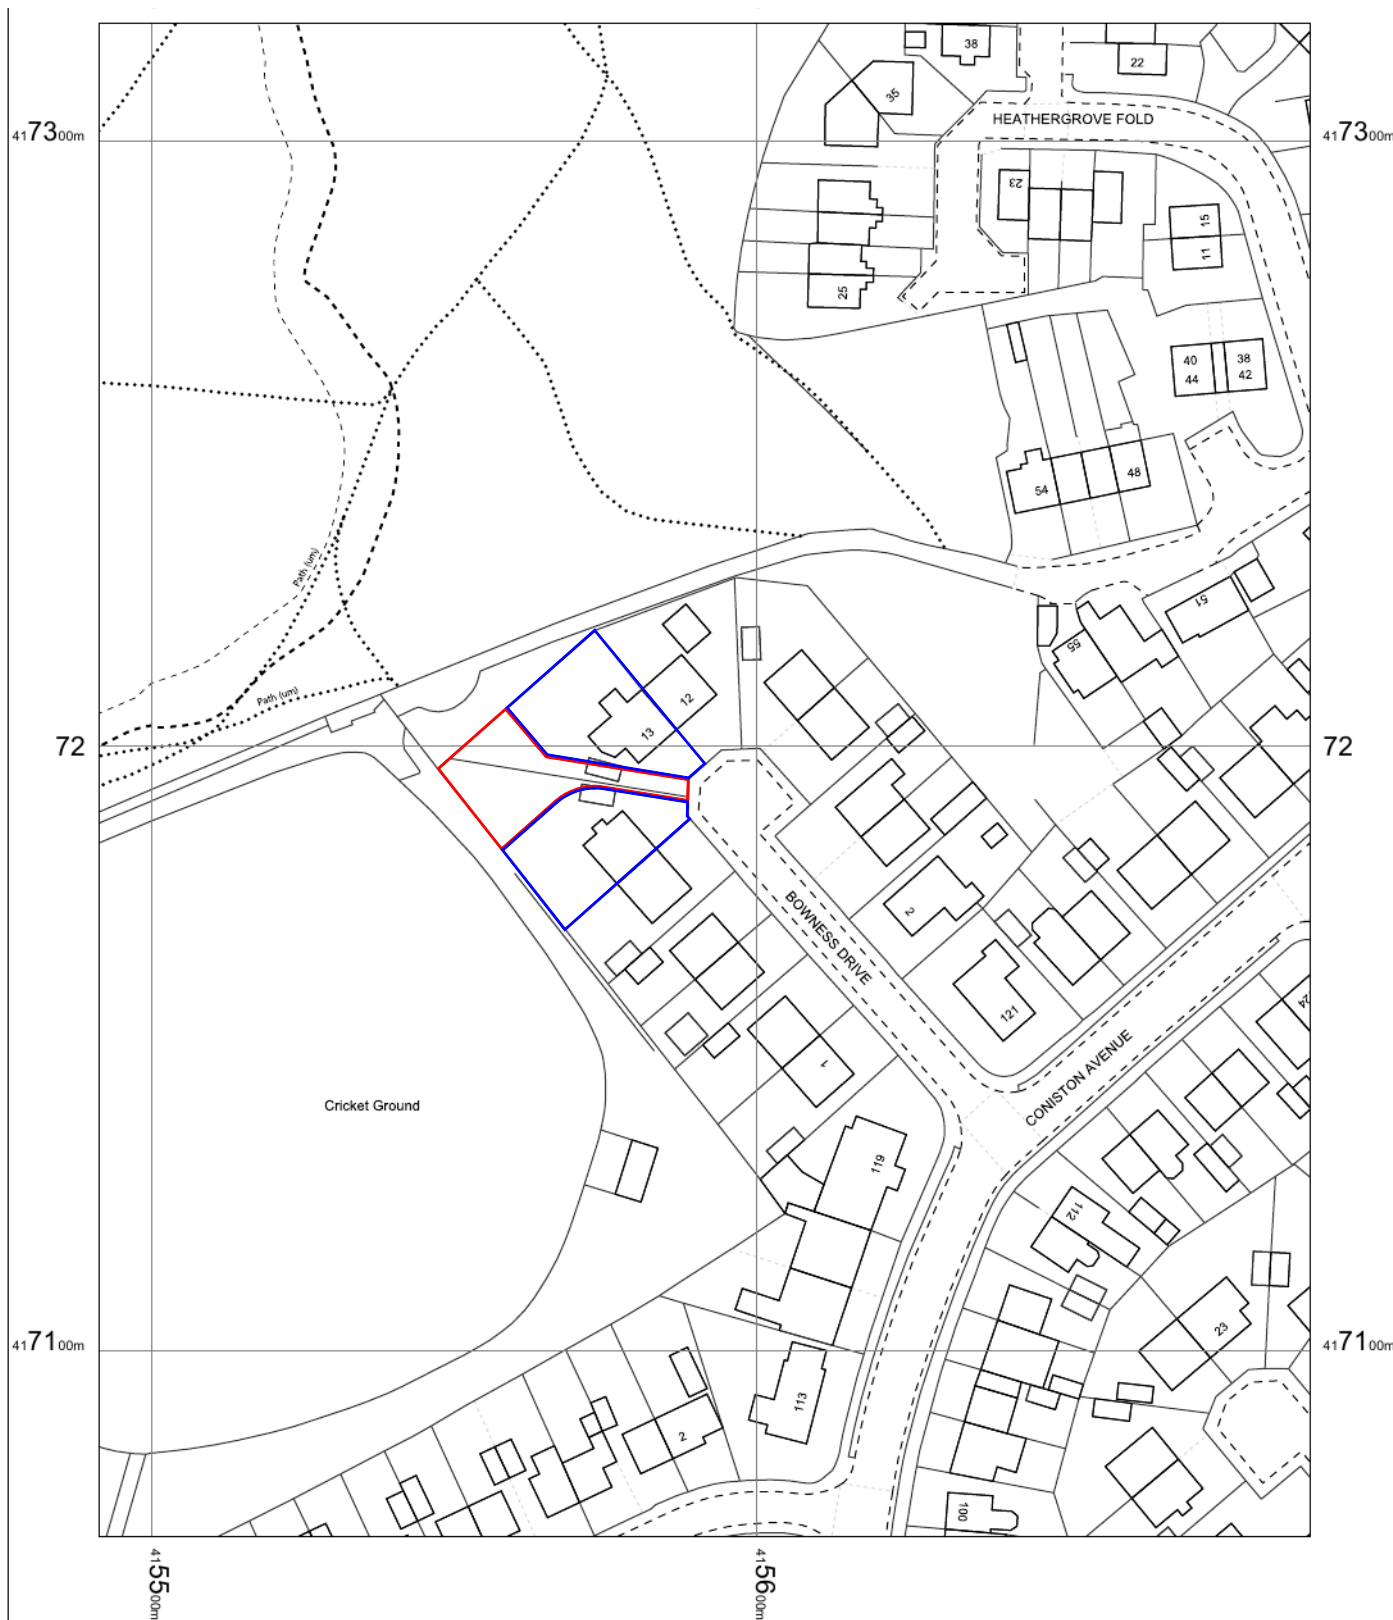

OS MasterMap 1250/2500/10000 scale
 Friday, September 15, 2023, ID: BW1-01125635
maps.blackwell.co.uk
 1:1250 scale print at A4, Centre: 415591 E, 417194 N
 © Crown Copyright Ordnance Survey. Licence no. 100041041



BLACKWELL'S
 MAPPING SERVICES
 PERSONAL & PROFESSIONAL MAPPING
www.blackwellmapping.co.uk

TEL: 0800 151 2612
maps@blackwell.co.uk