

Do not scale from this drawing. Use figured dimensions only.


Contractors to verify all dimensions on site before commencing any work or shop drawings.

If drawings or specifications exceed the quantities taken in any way, Fibre Architects are to be informed before the work is initiated.

All drawn information is based on Ordnance Survey and/or existing record drawings. All content subject to Site Survey, Structural Survey, Site Investigations, Planning and other Statutory Approvals.

This drawing is not to be reproduced in whole or part without the consent of Fibre Architects Ltd.

Fibre Architects Limited Copyright.

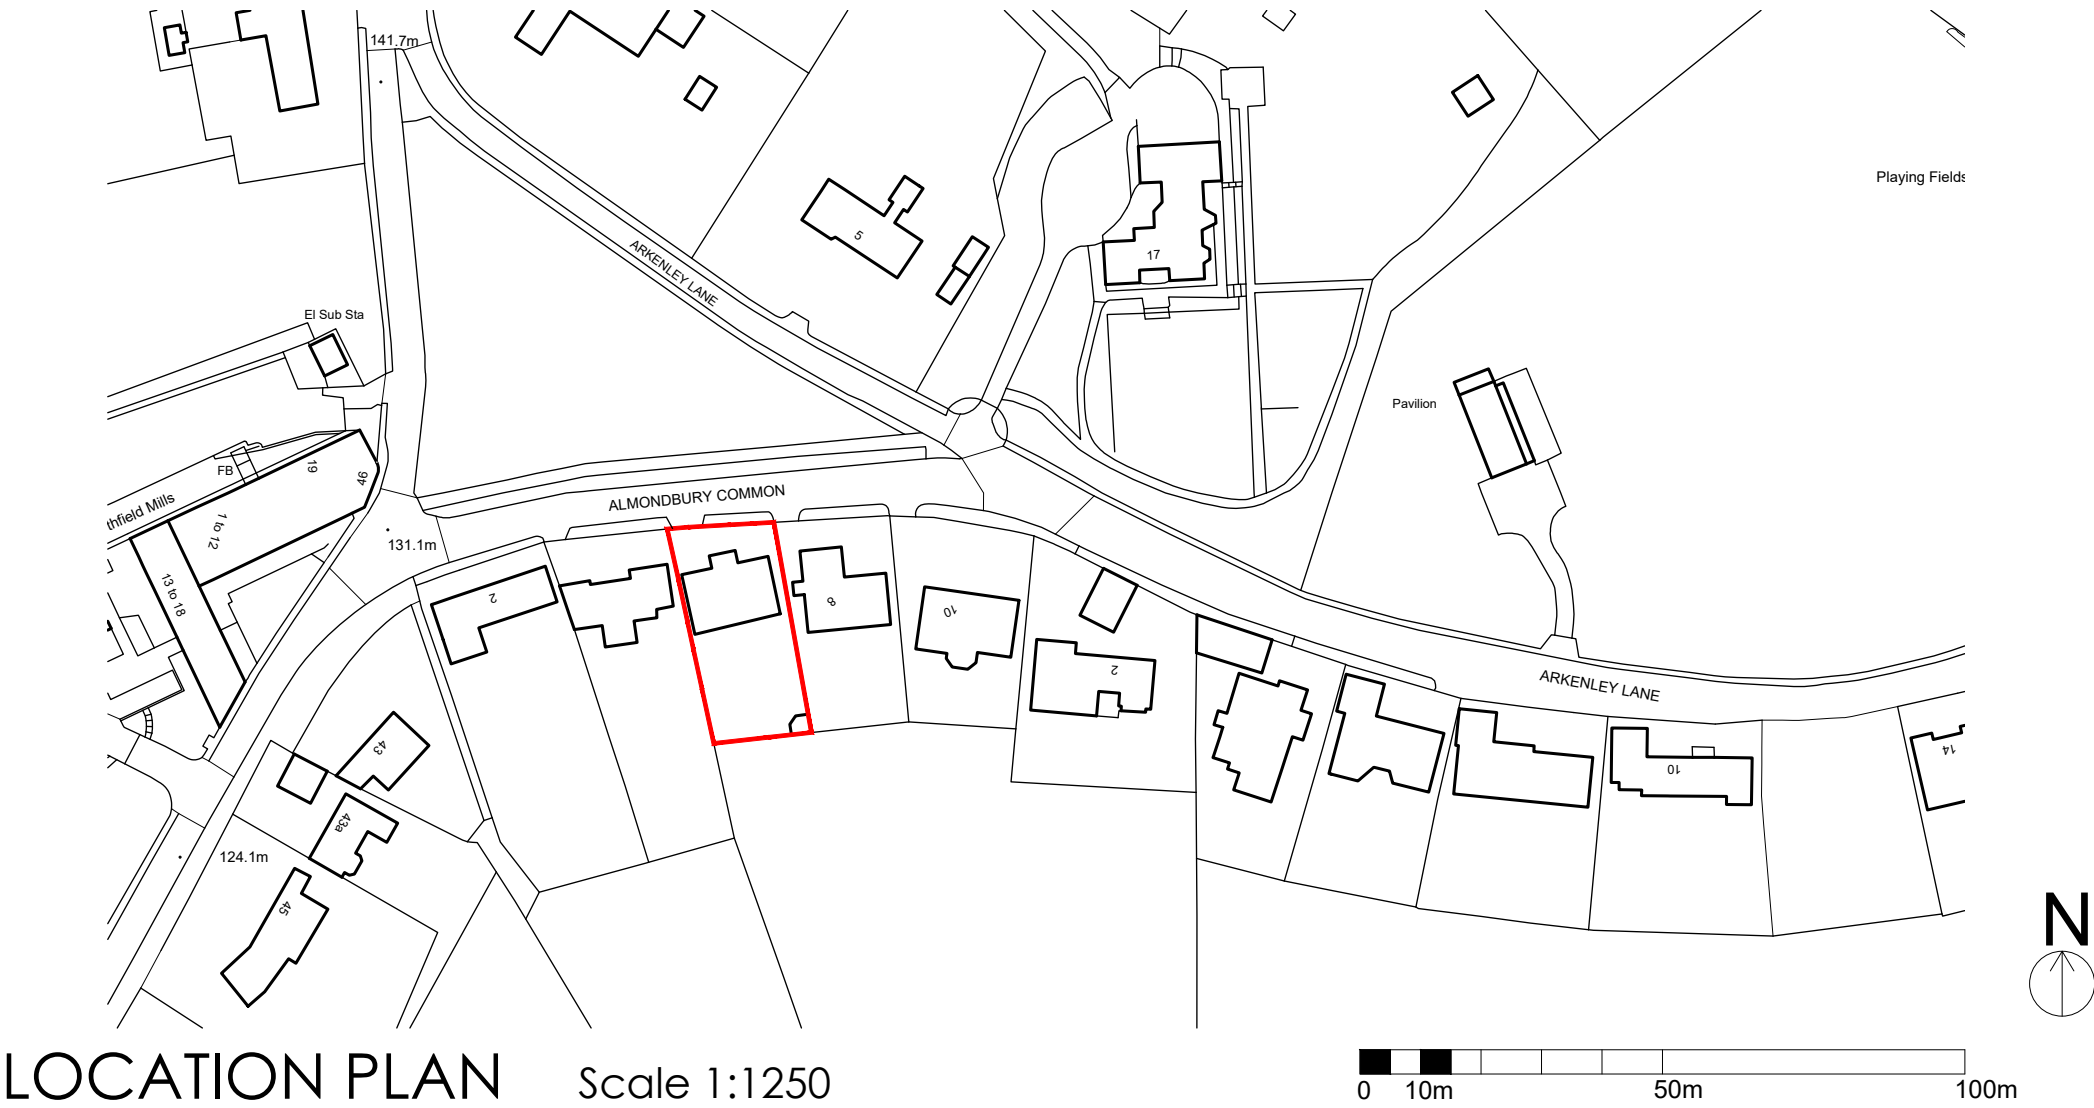

Rev	Description	Date	By	App'd
Project		Project no	Date	
6 Almondbury Common, Almondbury, HD4 6SN		23-011	17/10/2023	
Drawing Title		Scale @ A3	Drawn by	Appr. by
Location Plan As Existing		1:1250	DH	MO
Client		Drawing no	Rev	
V Davenport		EX0001	-	