SCALE 1:50

0 1 2 3 4 5 m

All dimensions and levels to be checked on site. Do not scale from drawing.

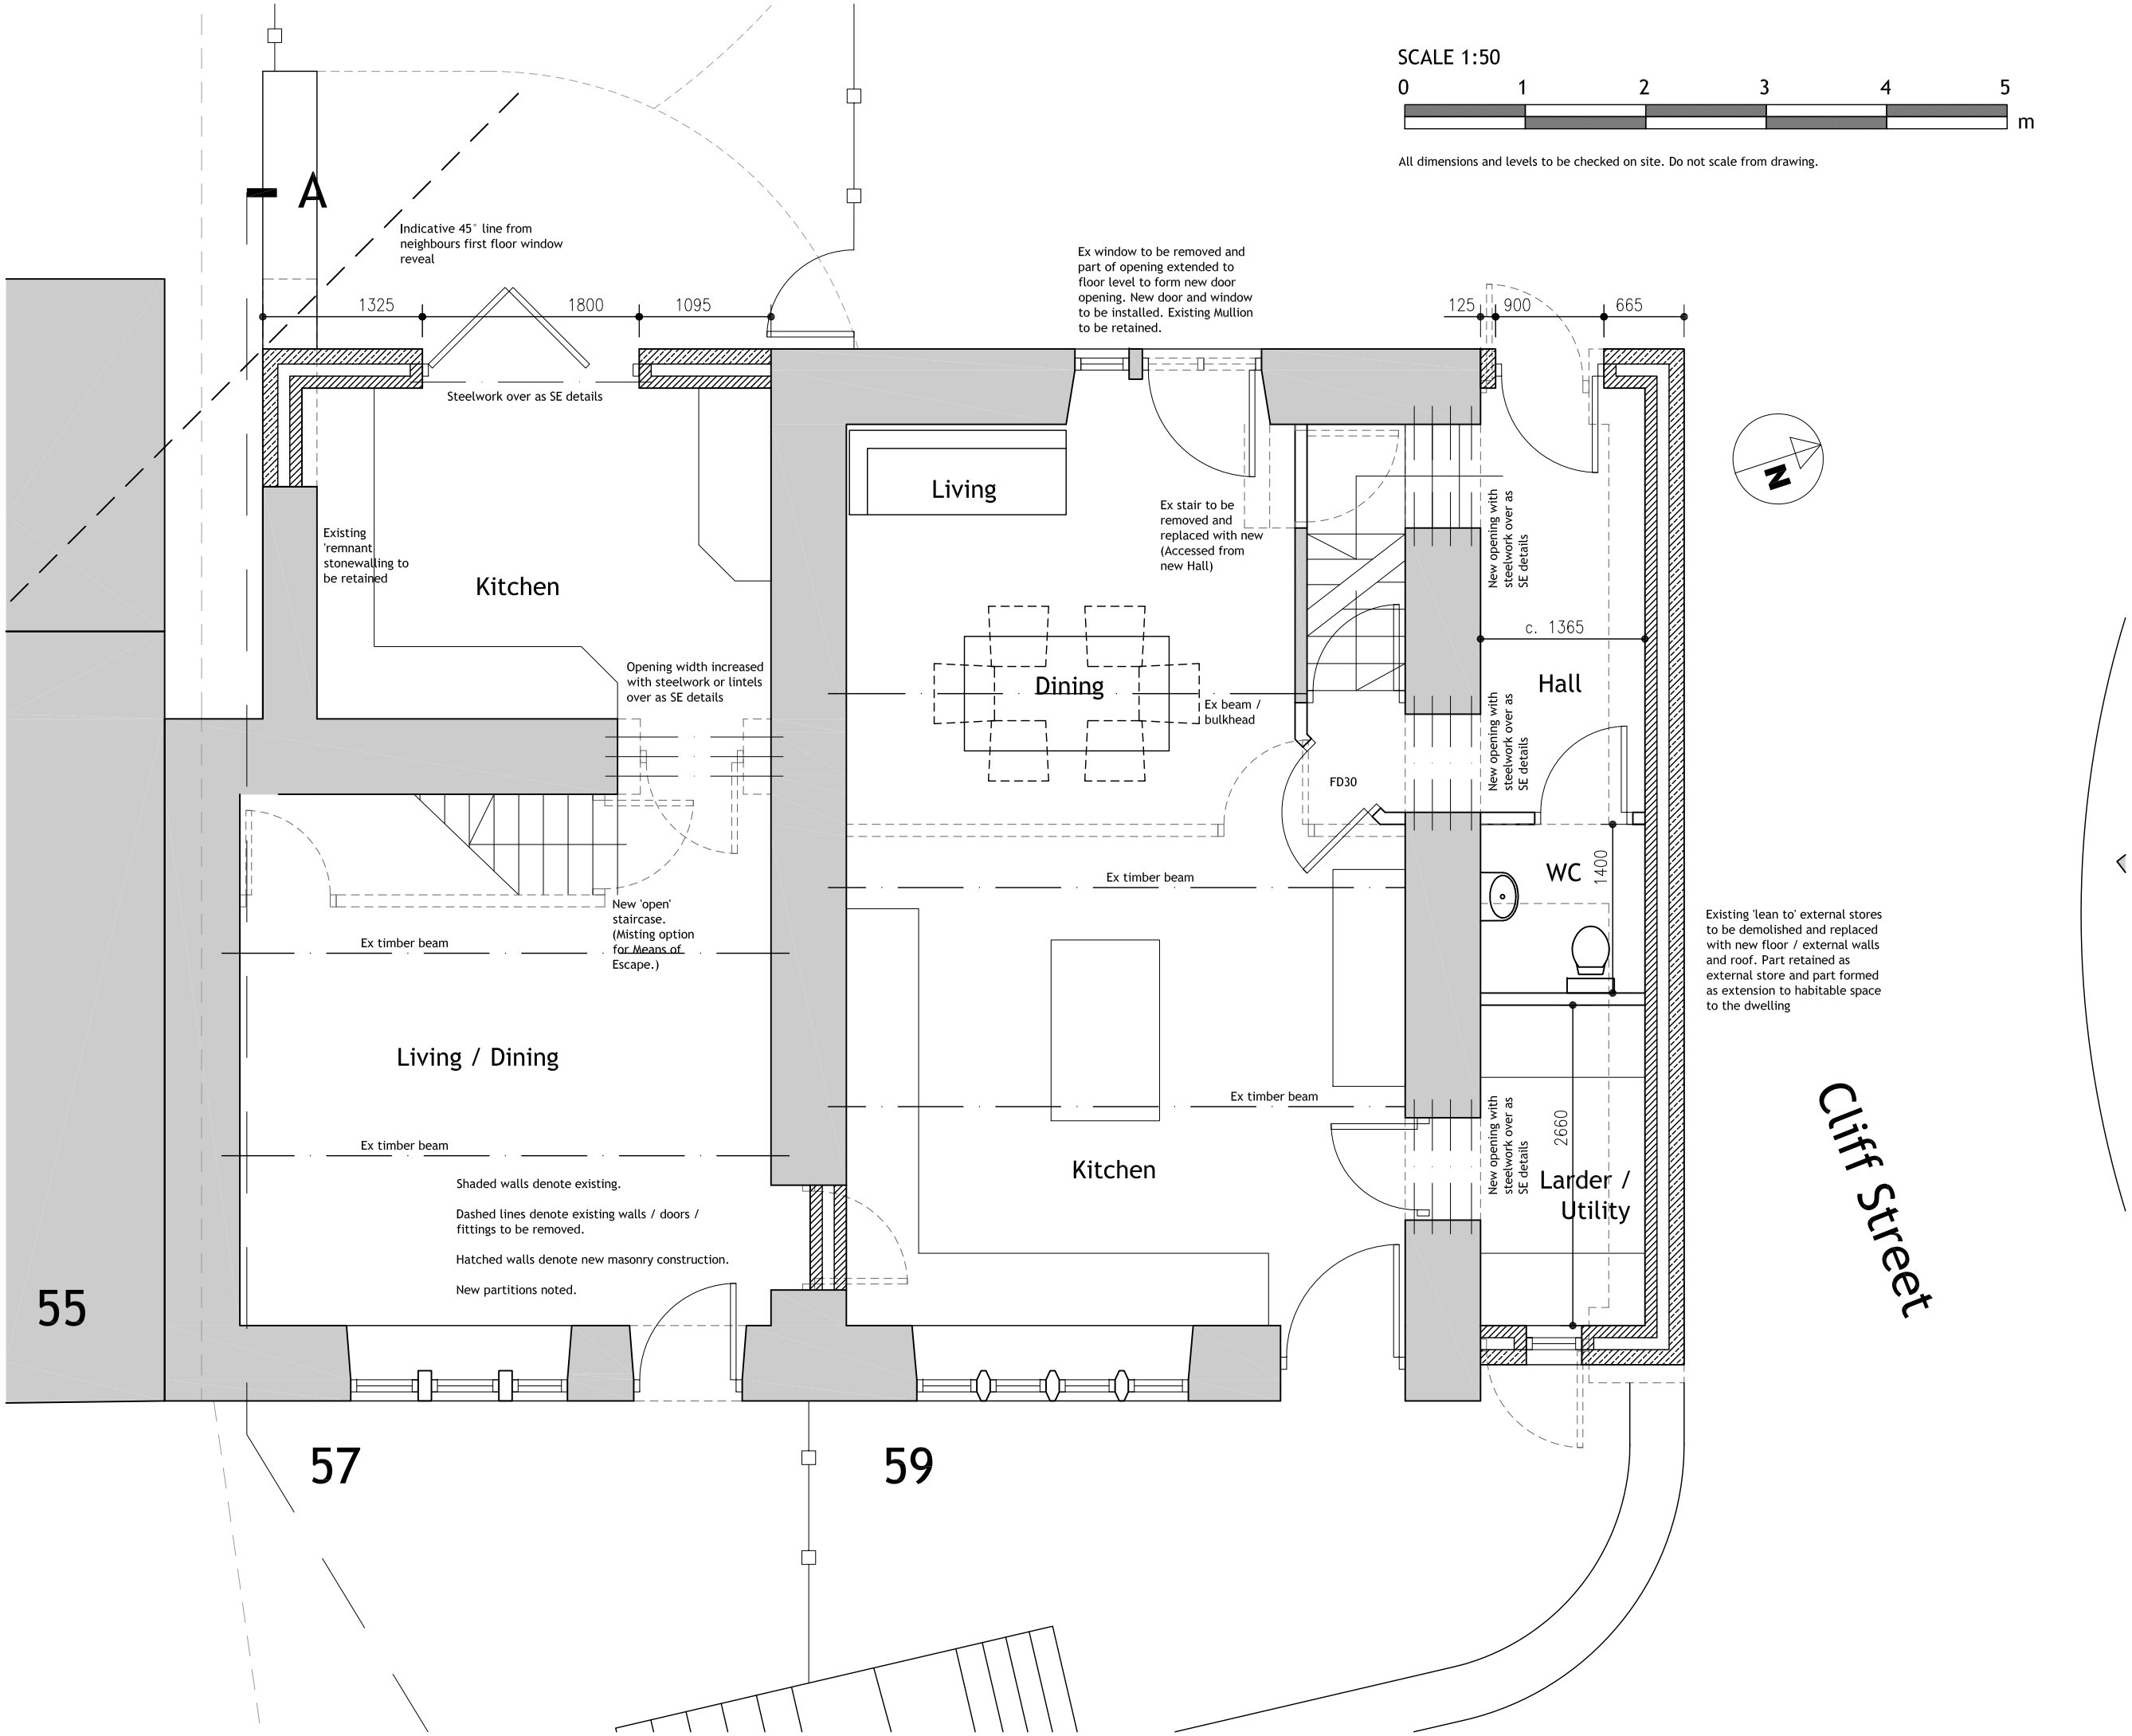

AV Architects
architectural & planning services

2nd Floor,
29 Station Road, Steeton, Keighley
BD20 6RL
T. 01535 655295

www.AVArchitects.co.uk
info@avarchitects.co.uk

Project Title
57 -59 Cliff Road
Cliff

Drawing Title
Proposed Ground Floor Plan

Job No
548A

Dwg No	Rev
(22)01	E
Scale 1:50	Size A3
Date Jan 22	Drawn MT

Notes

Rev A - 220404 - Detail added. External stores replaced
Rev B - 230103 - Alternative entrance location and new entrance hall. Stair adjusted to suit
Rev C - 230119 - Updated with WC and Utility
Rev D - 240311 - Plans updated to reflect conservation concerns. See email of same date.
Rev E - 240320 - Opeling into ext widened.

THESE DRAWING ARE PREPARED SOLELY FOR THE PURPOSE OF THE ISSUE OF PLANNING AND/OR BUILDING REGULATION SUBMISSION AND SHOULD NOT BE USED FOR ANY OTHER PURPOSE.