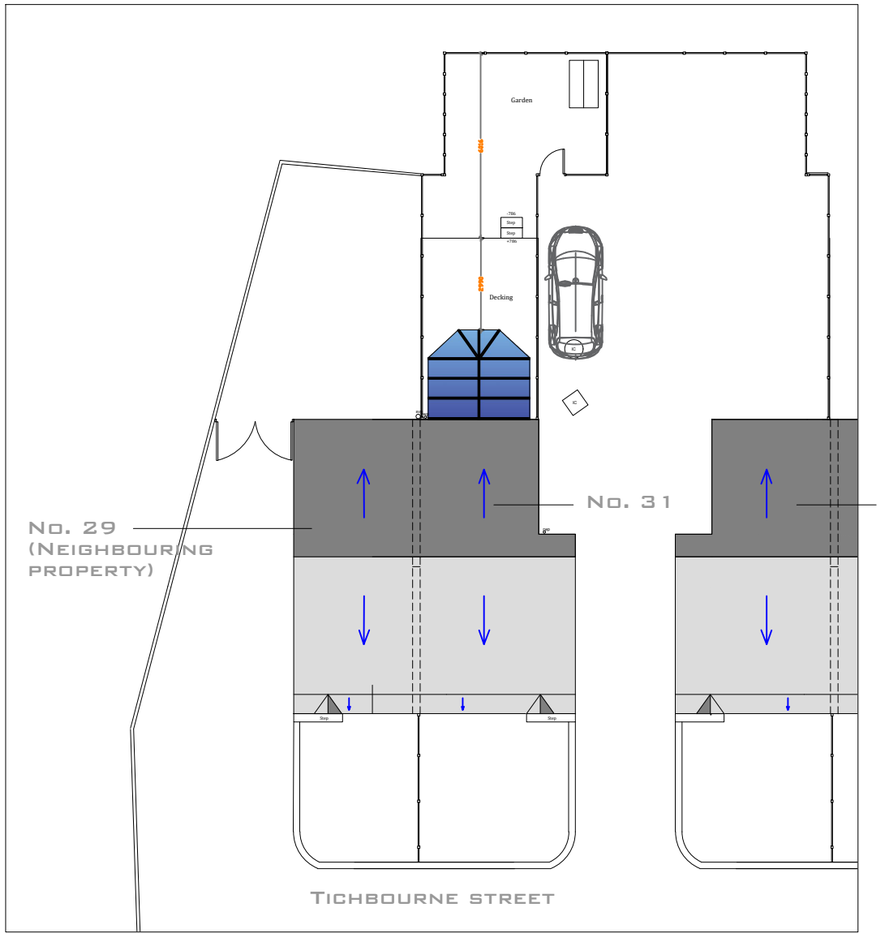

Existing Site Plan
Scale 1:200

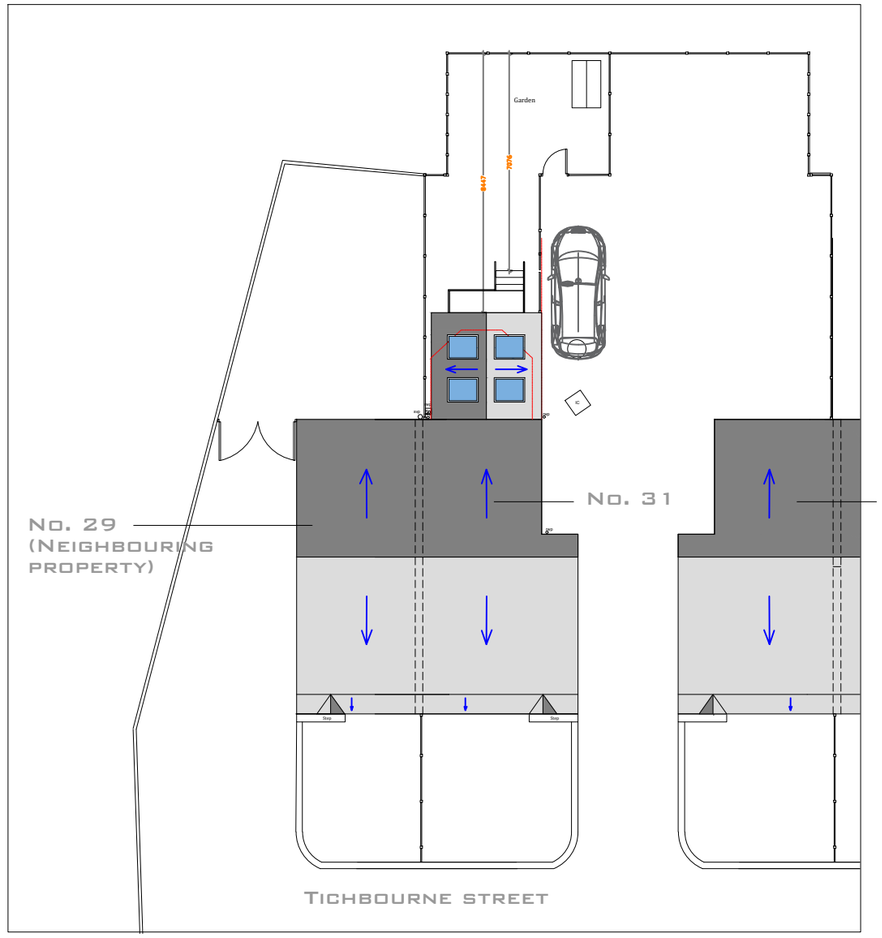

Proposed Site Plan
Scale 1:200

A - Area of view increased to show neighbouring properties

PERSPECTIVE DESIGNS

W: www.perspectives-designs.com
T: 07873573149
E: pdperspectives@gmail.com

CLIENT	Mr Ilyas Lunat		
ADDRESS	31 Tichbourne Street		
PROJECT	Demolition of existing conservatory and Proposed rear extension single storey		
REVISION DATE	11.23	**REVISION**	A
DRAWING ISSUE	Full Planning		
DRAWN BY	EM	**CHECKED BY**	EM
SCALE	SEE DWG @A1		
DRAWING NO.	004 - A1		
JOB NO.	23-54		

KEY

- RWP — RAINWATER PIPE
- G — GULLY
- DIRECTION OF ROOF SLOPE
- IC — INSPECTION CHAMBER
- -------- Outline of existing conservatory to be removed

INDICATIVE ONLY
ALL DRAINAGE, STRUCTURAL, ELEMENTS TO BE CONFIRMED ON SITE

TITLE EXISTING AND PROPOSED SITE PLAN

This drawing is the copyright and no reproduction is allowed without prior permission. It is not to be used by any third parties for any purposes without the express permission. All Drawings must be checked and verified prior to commencement of work on site. All dimensions are in millimeters, unless otherwise stated. Anyone using this drawing is to check all dimensions on site prior to carrying out work or ordering of materials. DO NOT SCALE FROM THIS DRAWING.