NOTE
MATERIALS TO MATCH EXISTING
THESE NOTES DO NOT COMPRISE A FULL SPECIFICATION
THEY ARE FOR GENERAL GUIDANCE ONLY AND THEIR
PRIMARY FUNCTION IS TO ASSIST LOCAL AUTHORITY
OFFICERS IN DETERMINING BUILDING REGULATION COMPLIANCE.
ALL DIMENSIONS MUST BE CHECKED ON SITE PRIOR TO WORKS
STARTING.
ALL WORKS MUST BE CARRIED OUT IN ACCORDANCE WITH
CURRENT BUILDING REGULATIONS, CODES OF PRACTICE AND
PLANNING OFFICERS REQUIREMENTS.
ALL MATERIALS MUST COMPLY WITH CURRENT BRITISH STANDARDS
IN SITUATIONS USED.

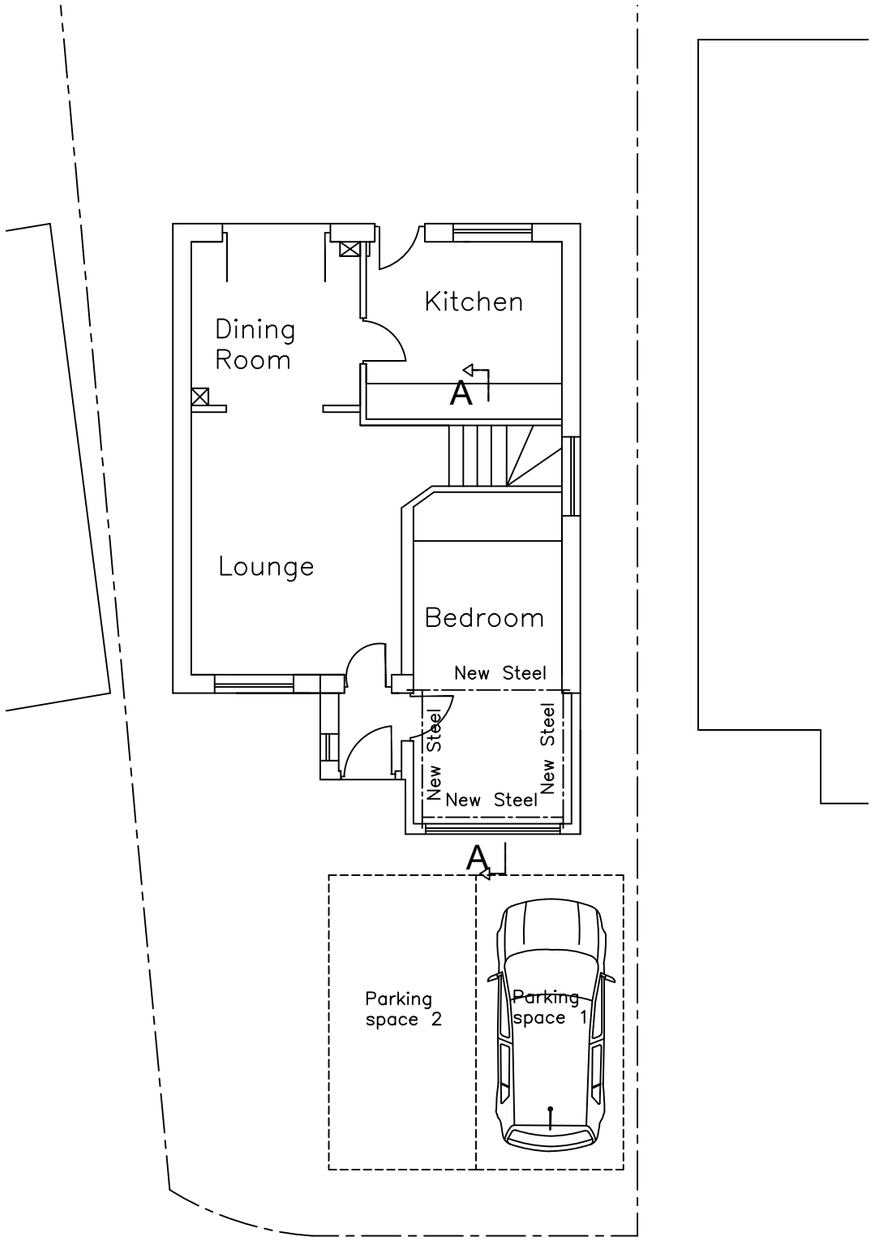

Proposed Ground Floor Plan

1:100

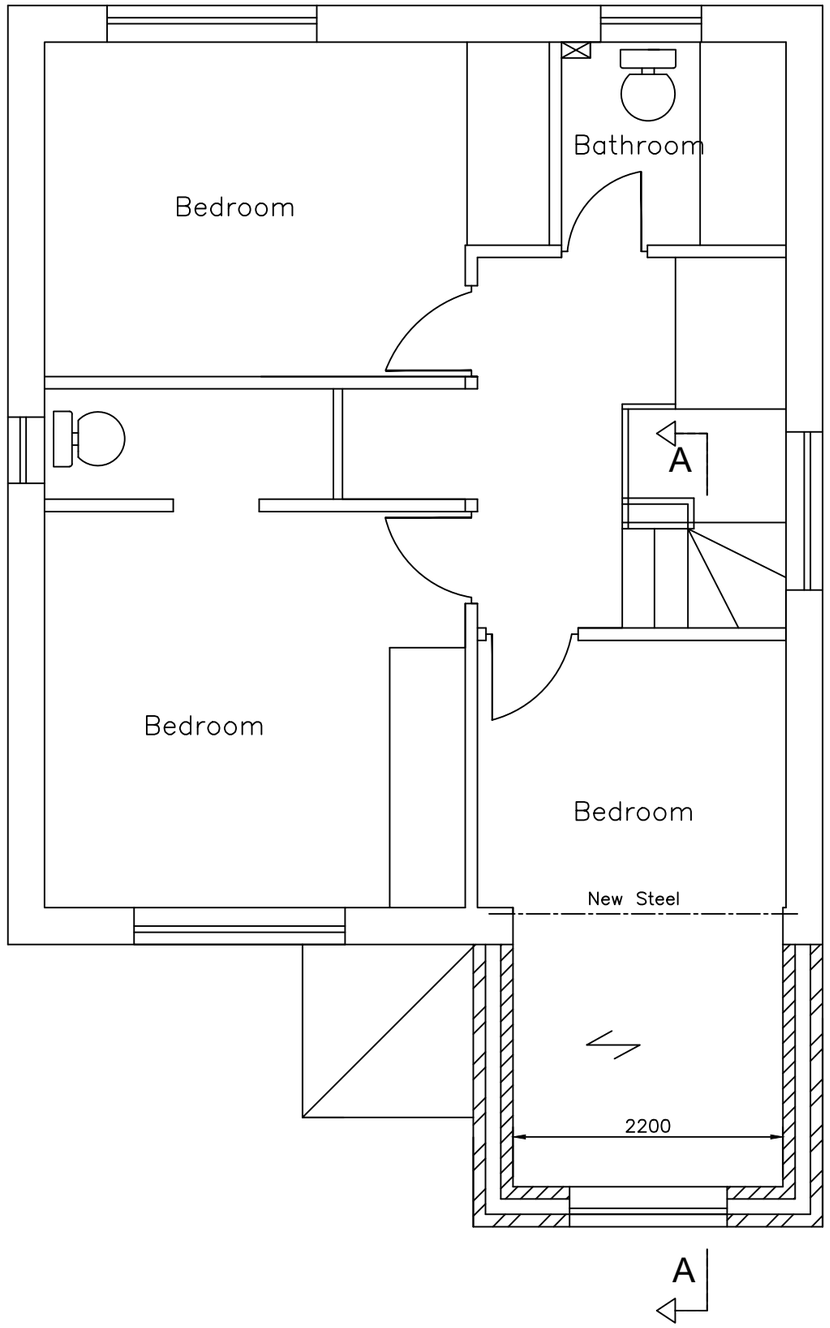

Proposed First Floor Plan

1:50

MIRFIELD DESIGNS
Planning & Building Control Servic

Tel: 07877959728
Email: mirfielddesigns@gmail.com

Client	Mr & Mrs Osenton-Brown
Job	66 Fieldhead Way Heckmondwike
Title	Proposed Floor plans
Drawn By RK	Date Oct 2023
Eng. Check	Scale 1:50
Tech. Check	
Drawing No. 2023 / 432 / 04	Rev.