


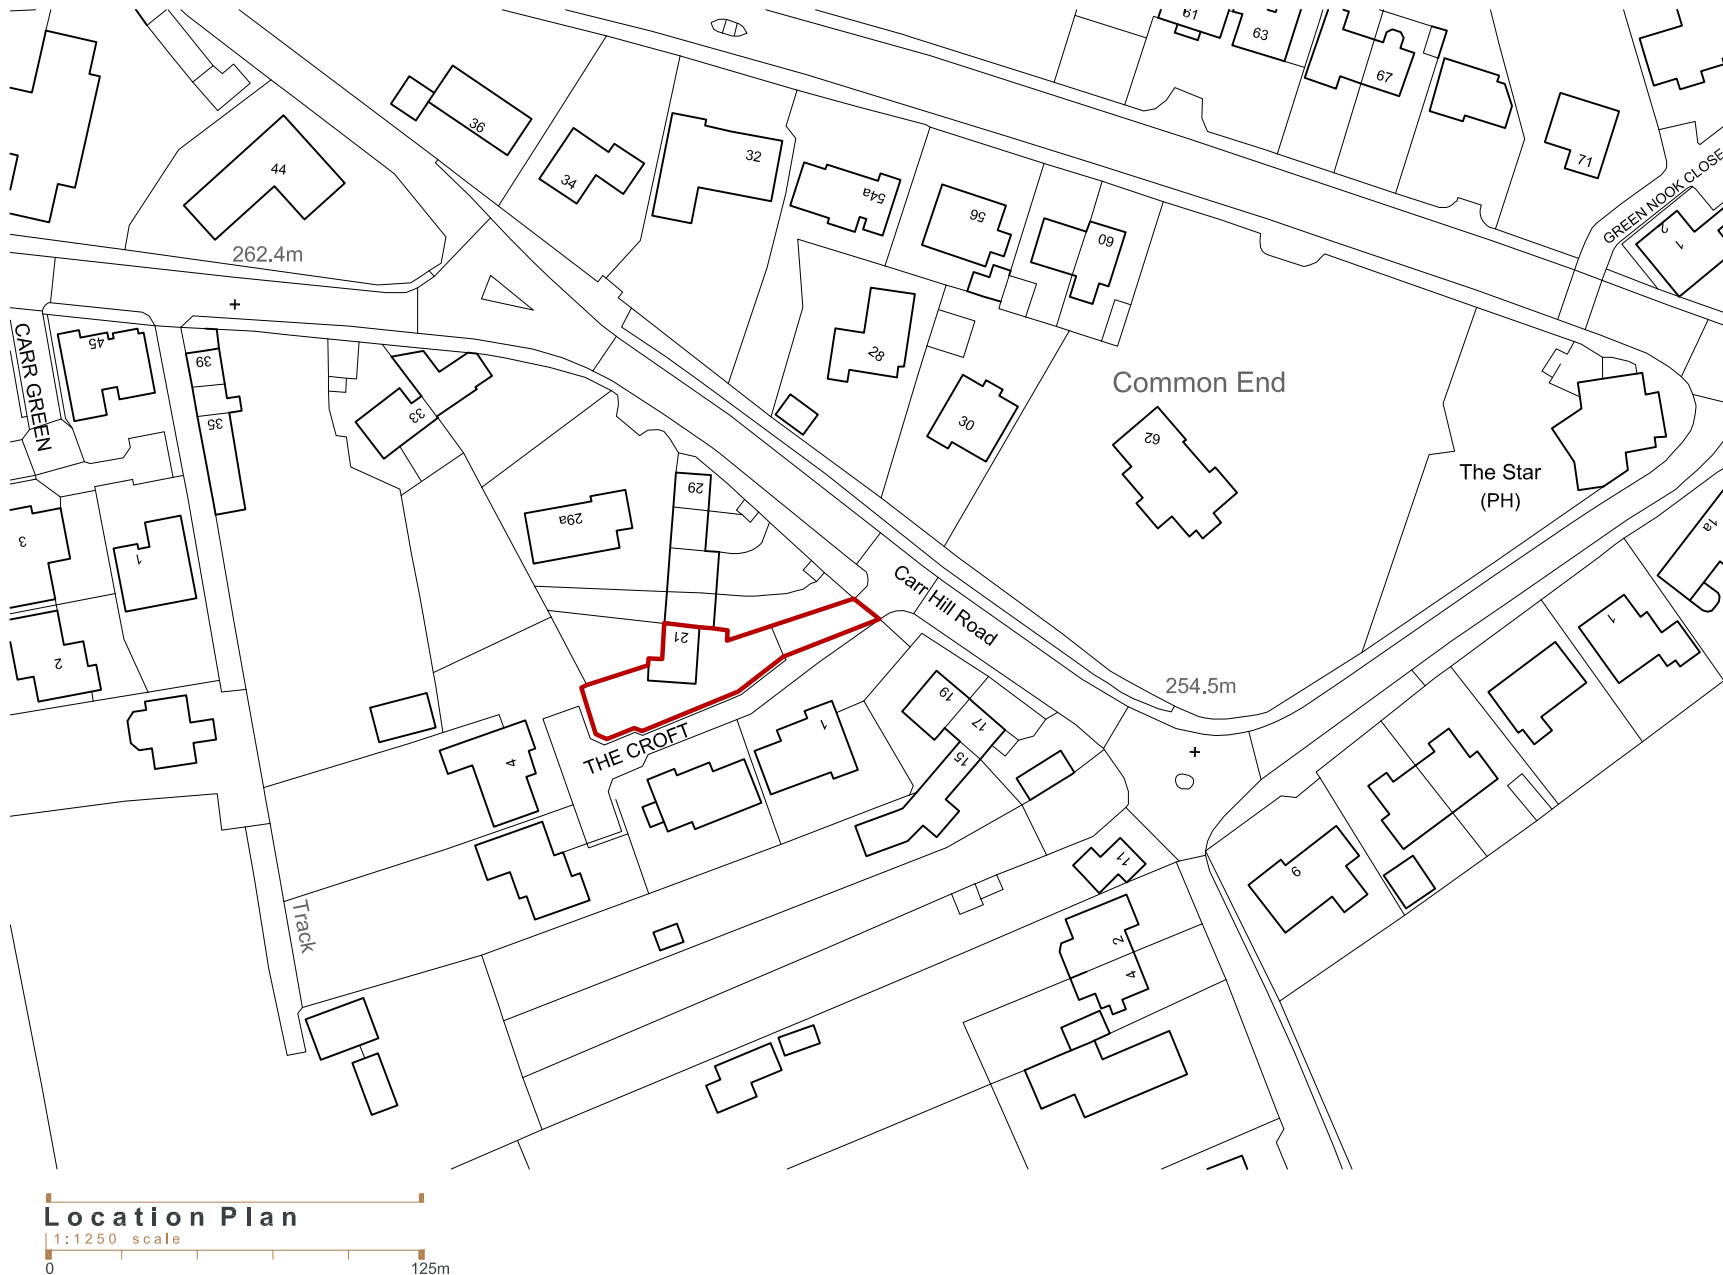

No dimensions are to be scaled from this drawing; all dimensions and sizes to be verified on site.

No structural information is to be taken from these drawings – refer to Structural Engineer's drawings.

Rev:	Description:	Date:
R01	Drawing Originated	Jul 23

Client :
Mr N. & Mrs. J Warren-Lees

Job Title:
Proposed 2 Storey Rear & Side Extension
at 21 Carr Hill Road, Upper Cumberworth,
Huddersfield, HD8 8NW

Drawing Title:
Location Plan

Scale:	Drawn By:	Date:
1:1250 @ A4	N/A	Jul 2023

Job No:	Drawing No:
01223	01223/LO/05/R01