


No structural information is to be taken from these drawings – refer to Structural Engineer's drawings.

Rev:	Description:	Date:
R01	Drawing Originated	Jul 23

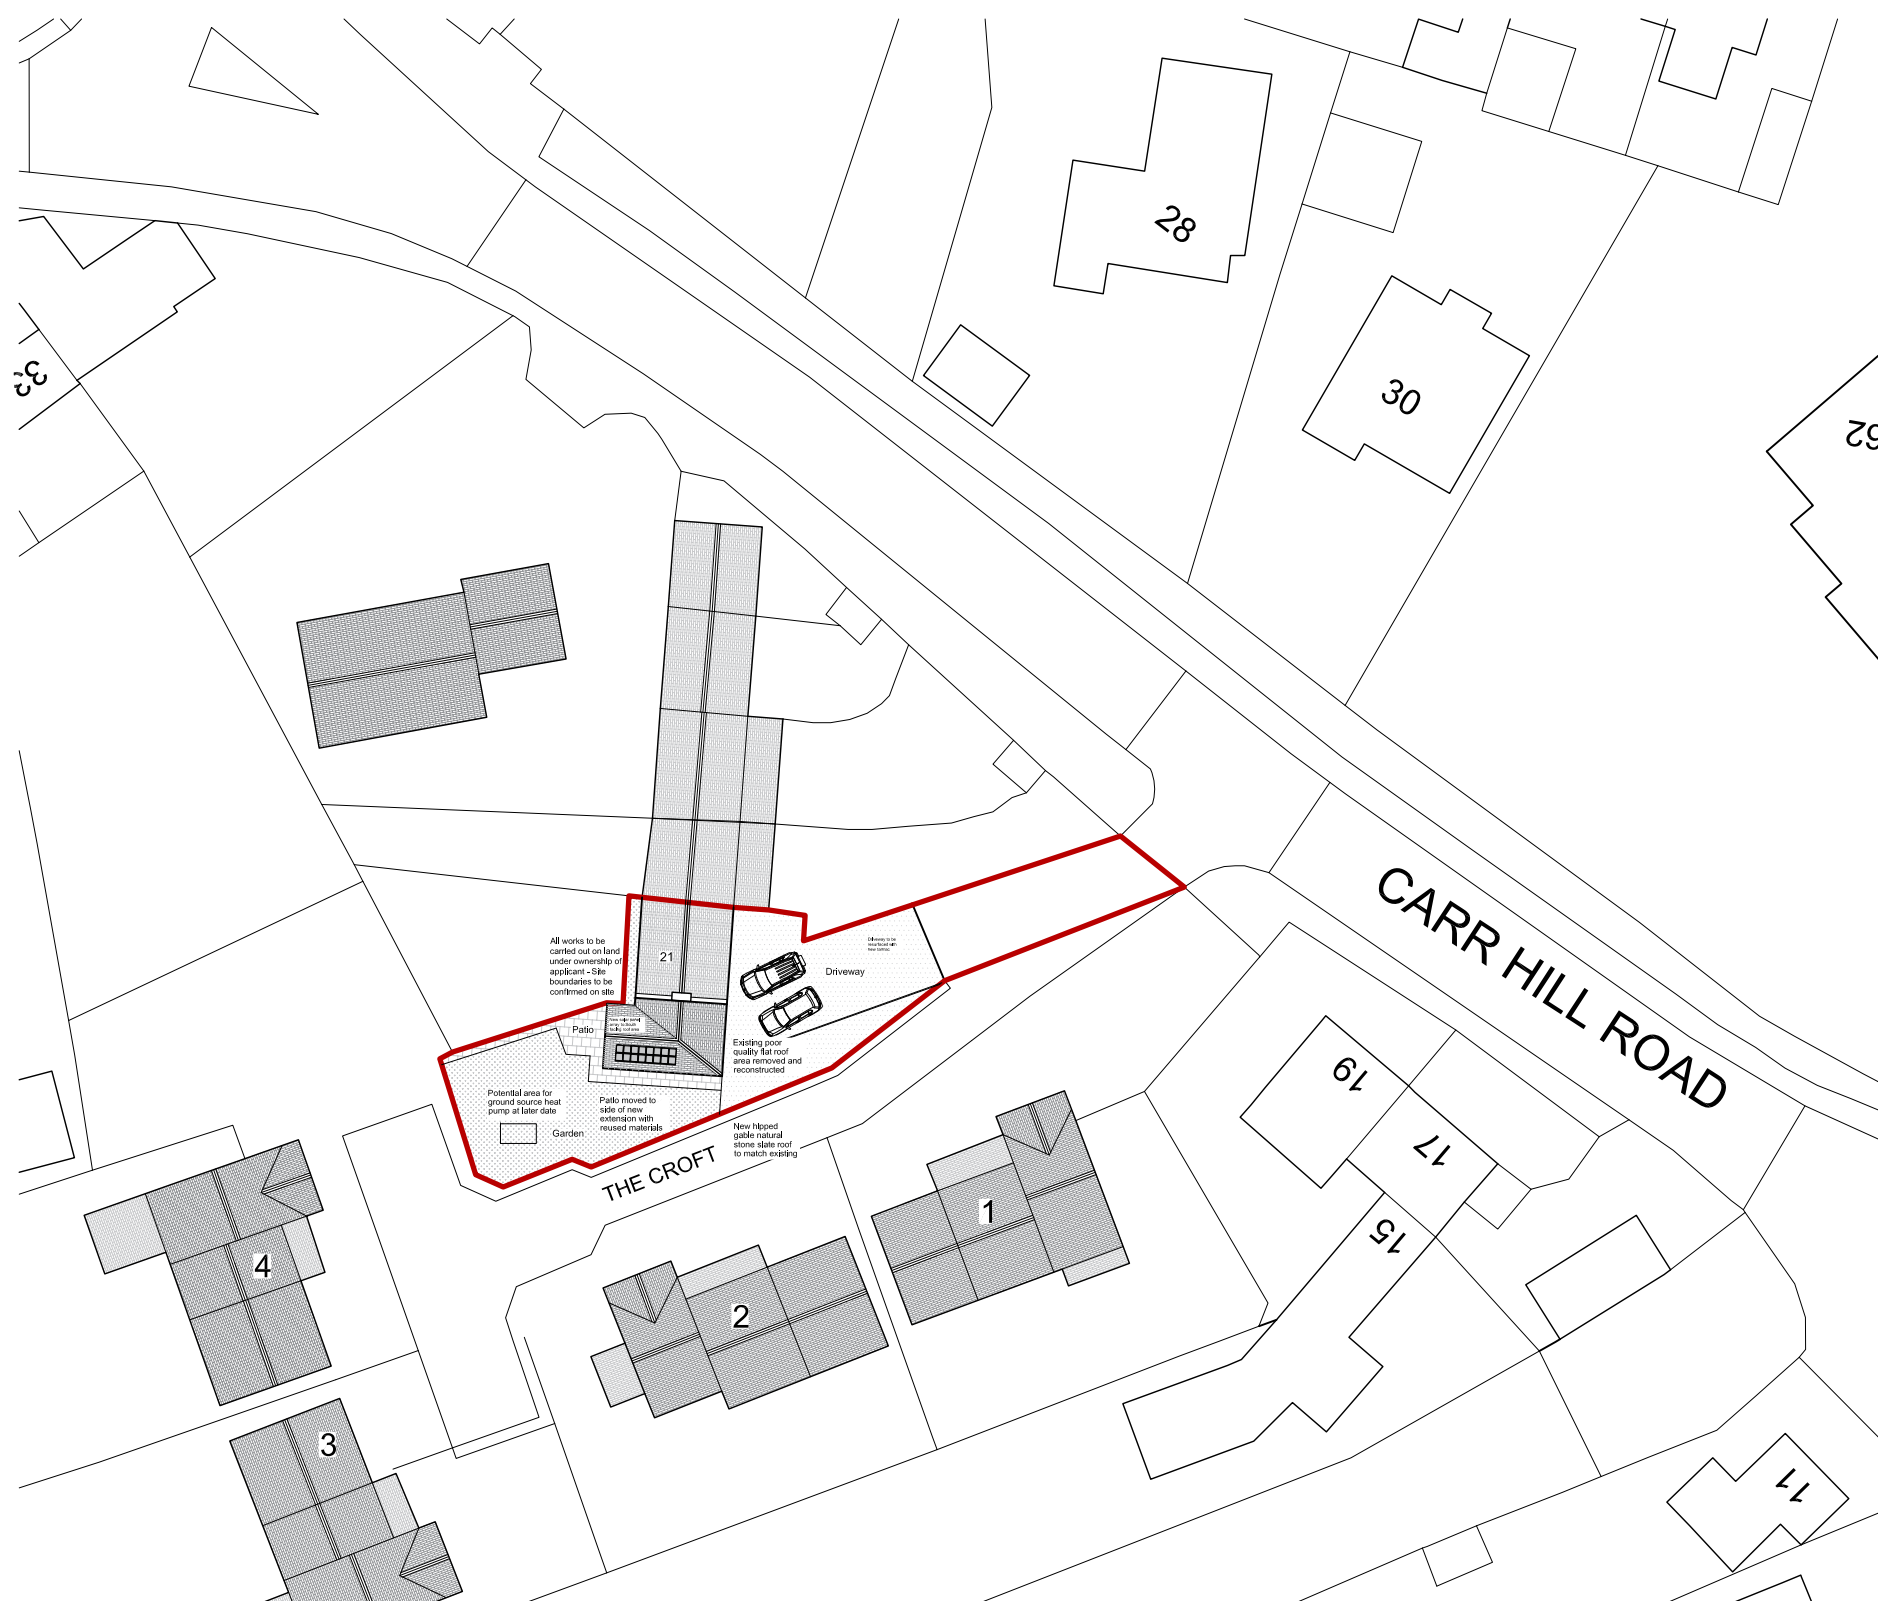

Client :
Mr N. & Mrs. J Warren-Lees

Job Title:
Proposed 2 Storey Rear & Side Extension
at 21 Carr Hill Road, Upper Cumberworth,
Huddersfield, HD8 8NW

Drawing Title:
Site Block Plan as Proposed

Scale: 1:500 @ A3 Drawn By: N/A Date: Jul 2023

Job No:	Drawing No:
01223	01223/SP/06/R01

Site Block Plan

| 1:500 scale