

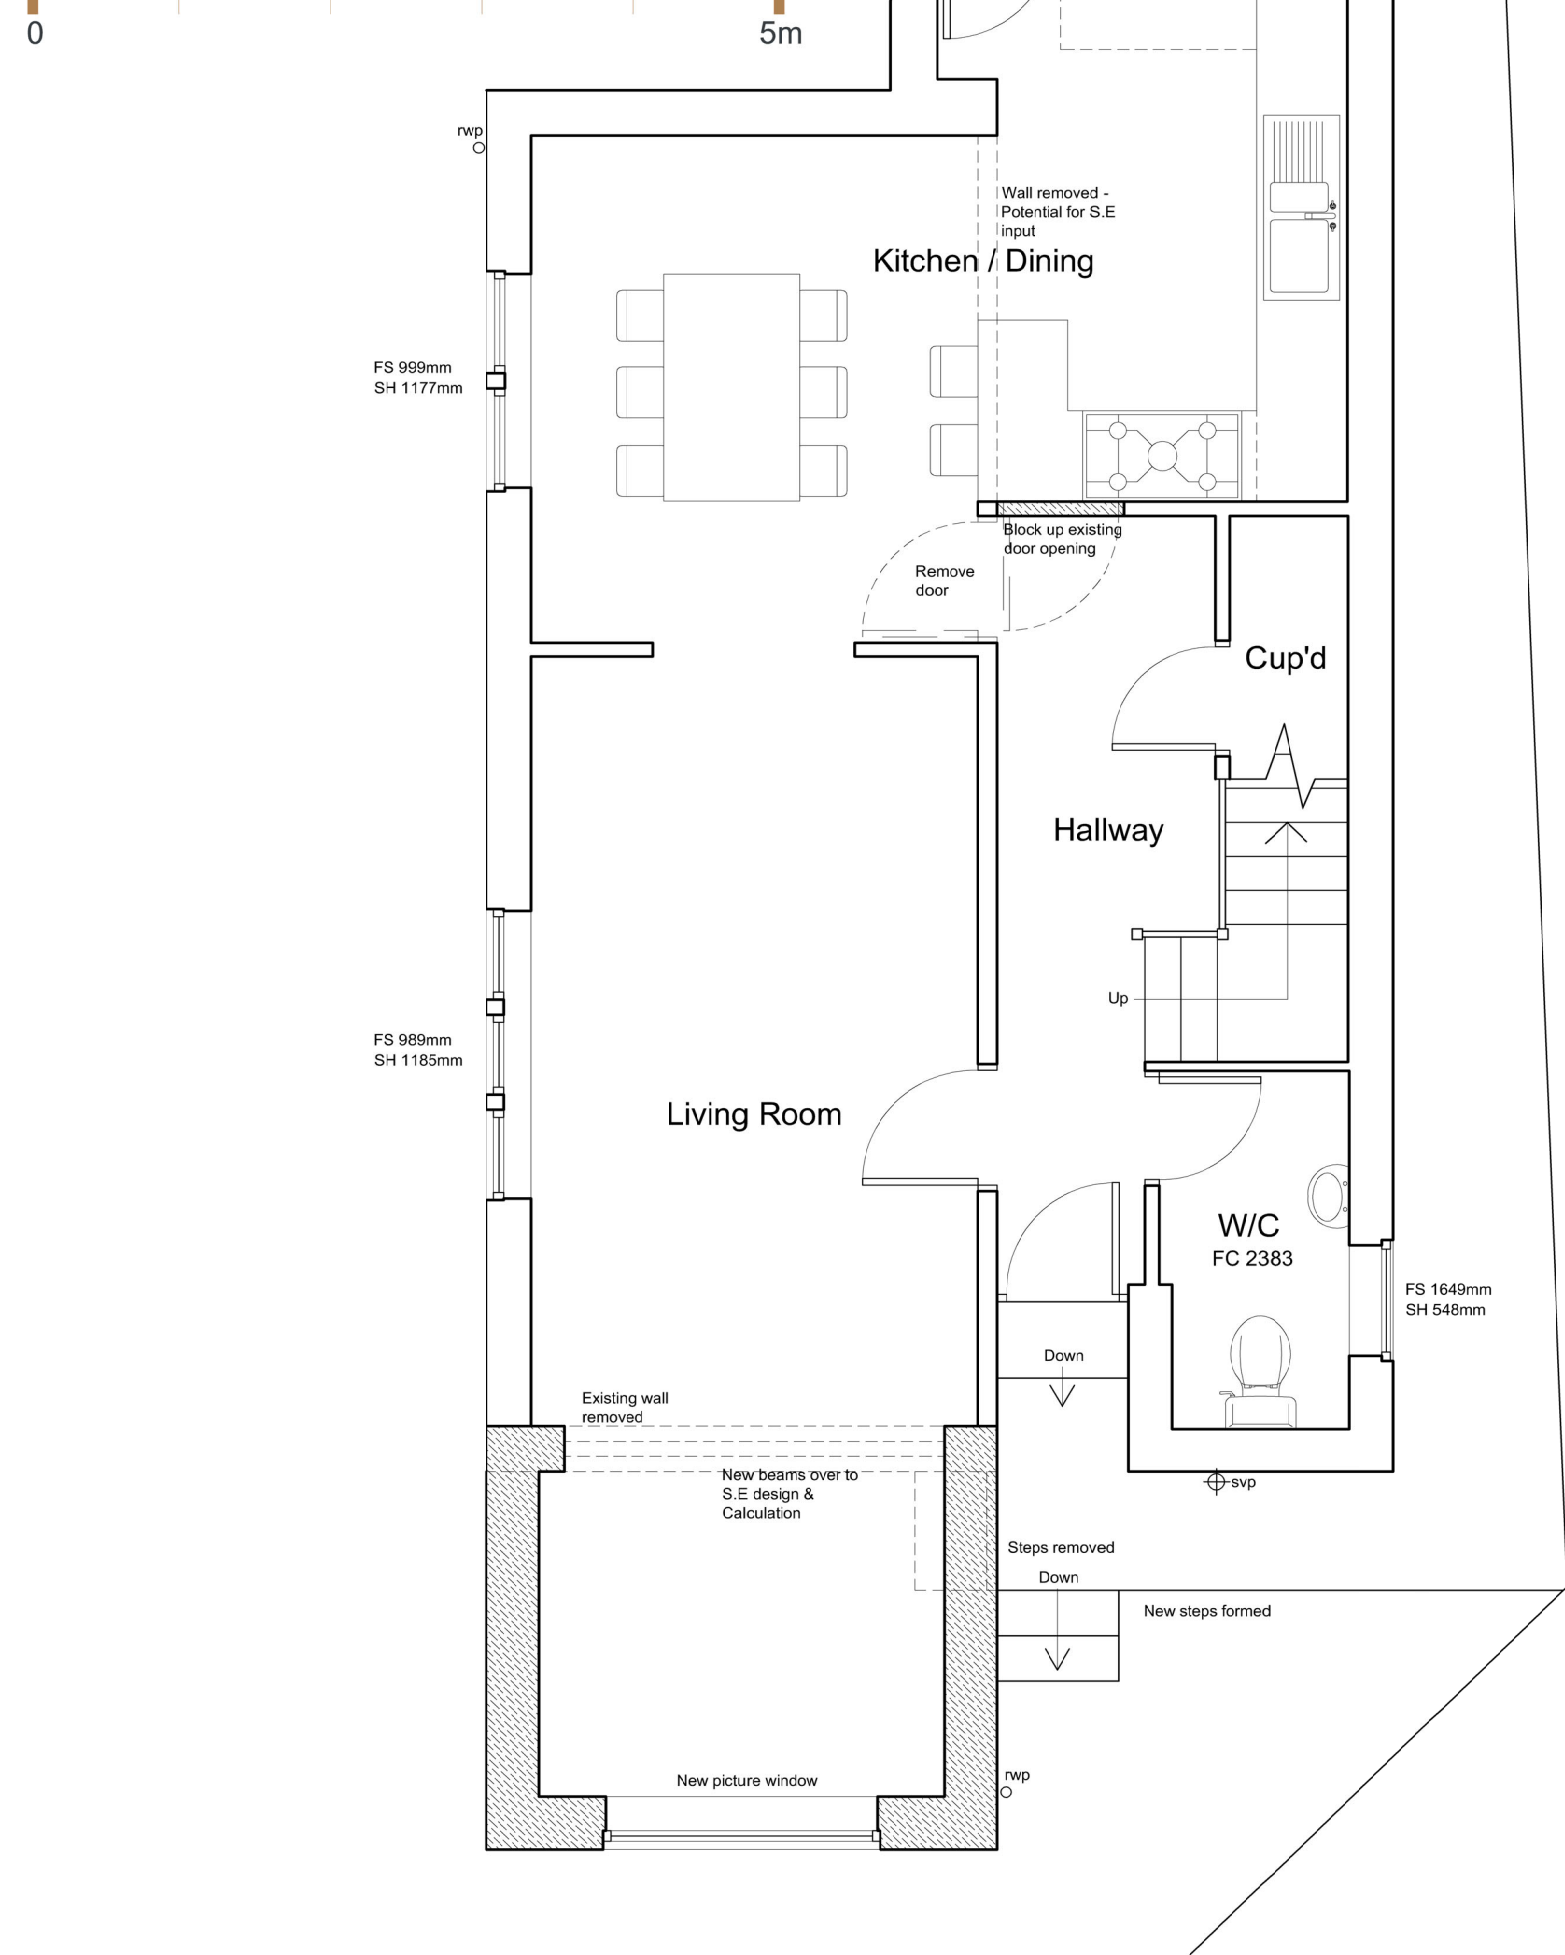



1:50 scale

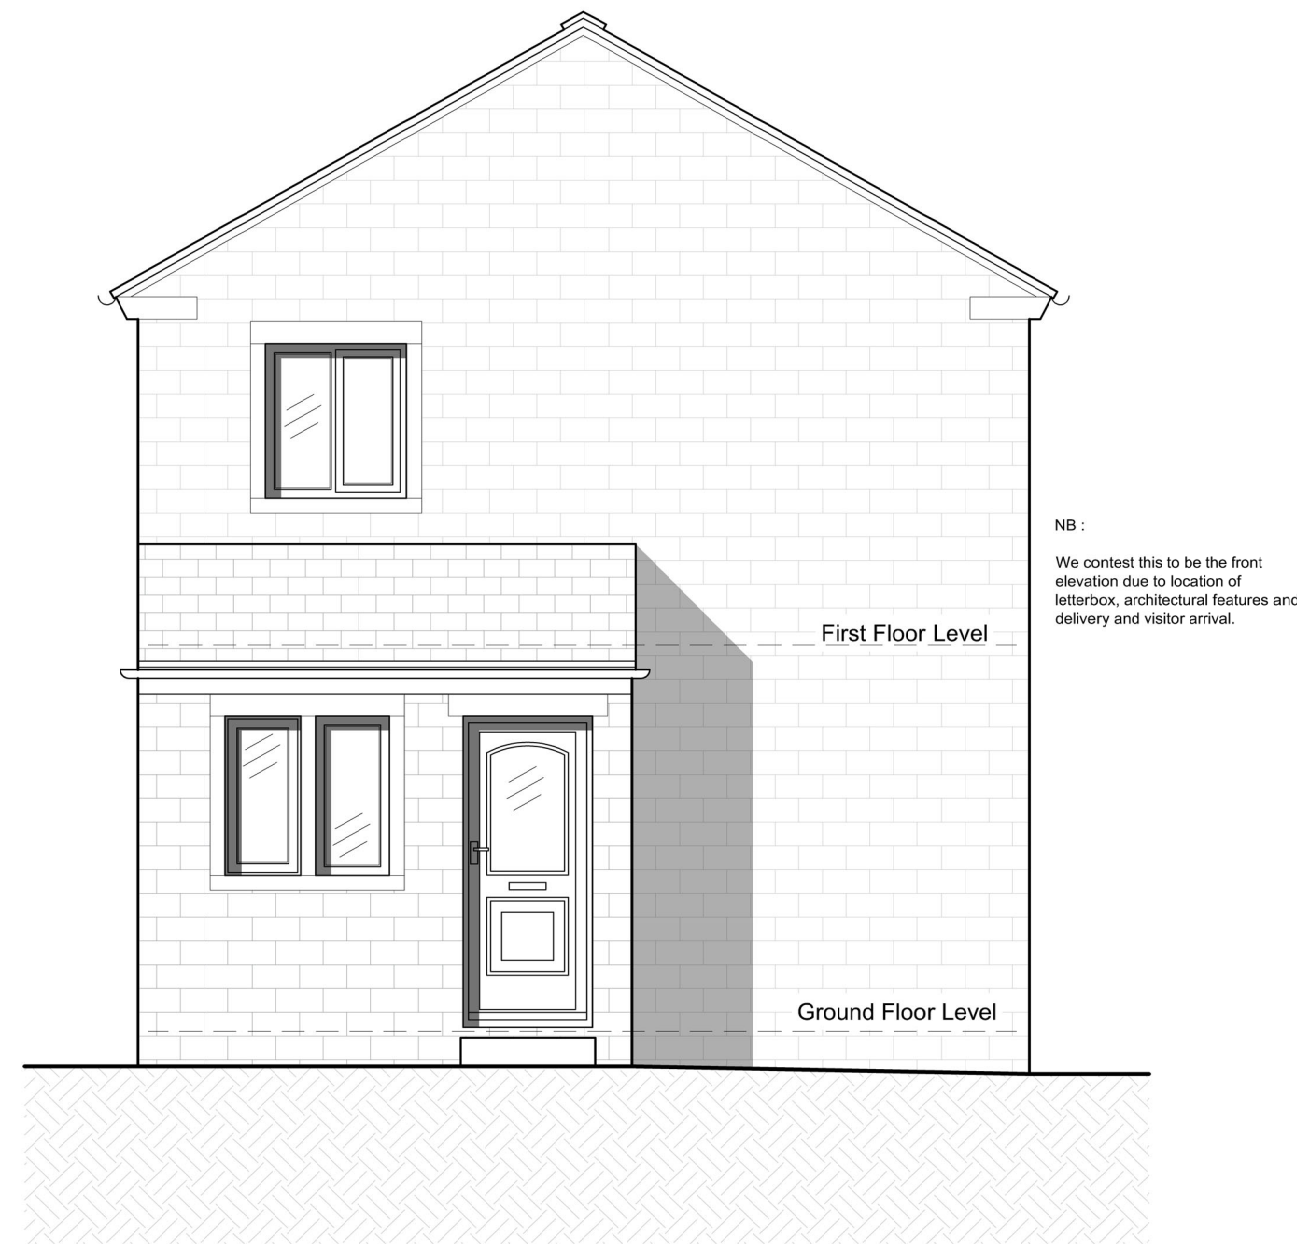


1:50 scale

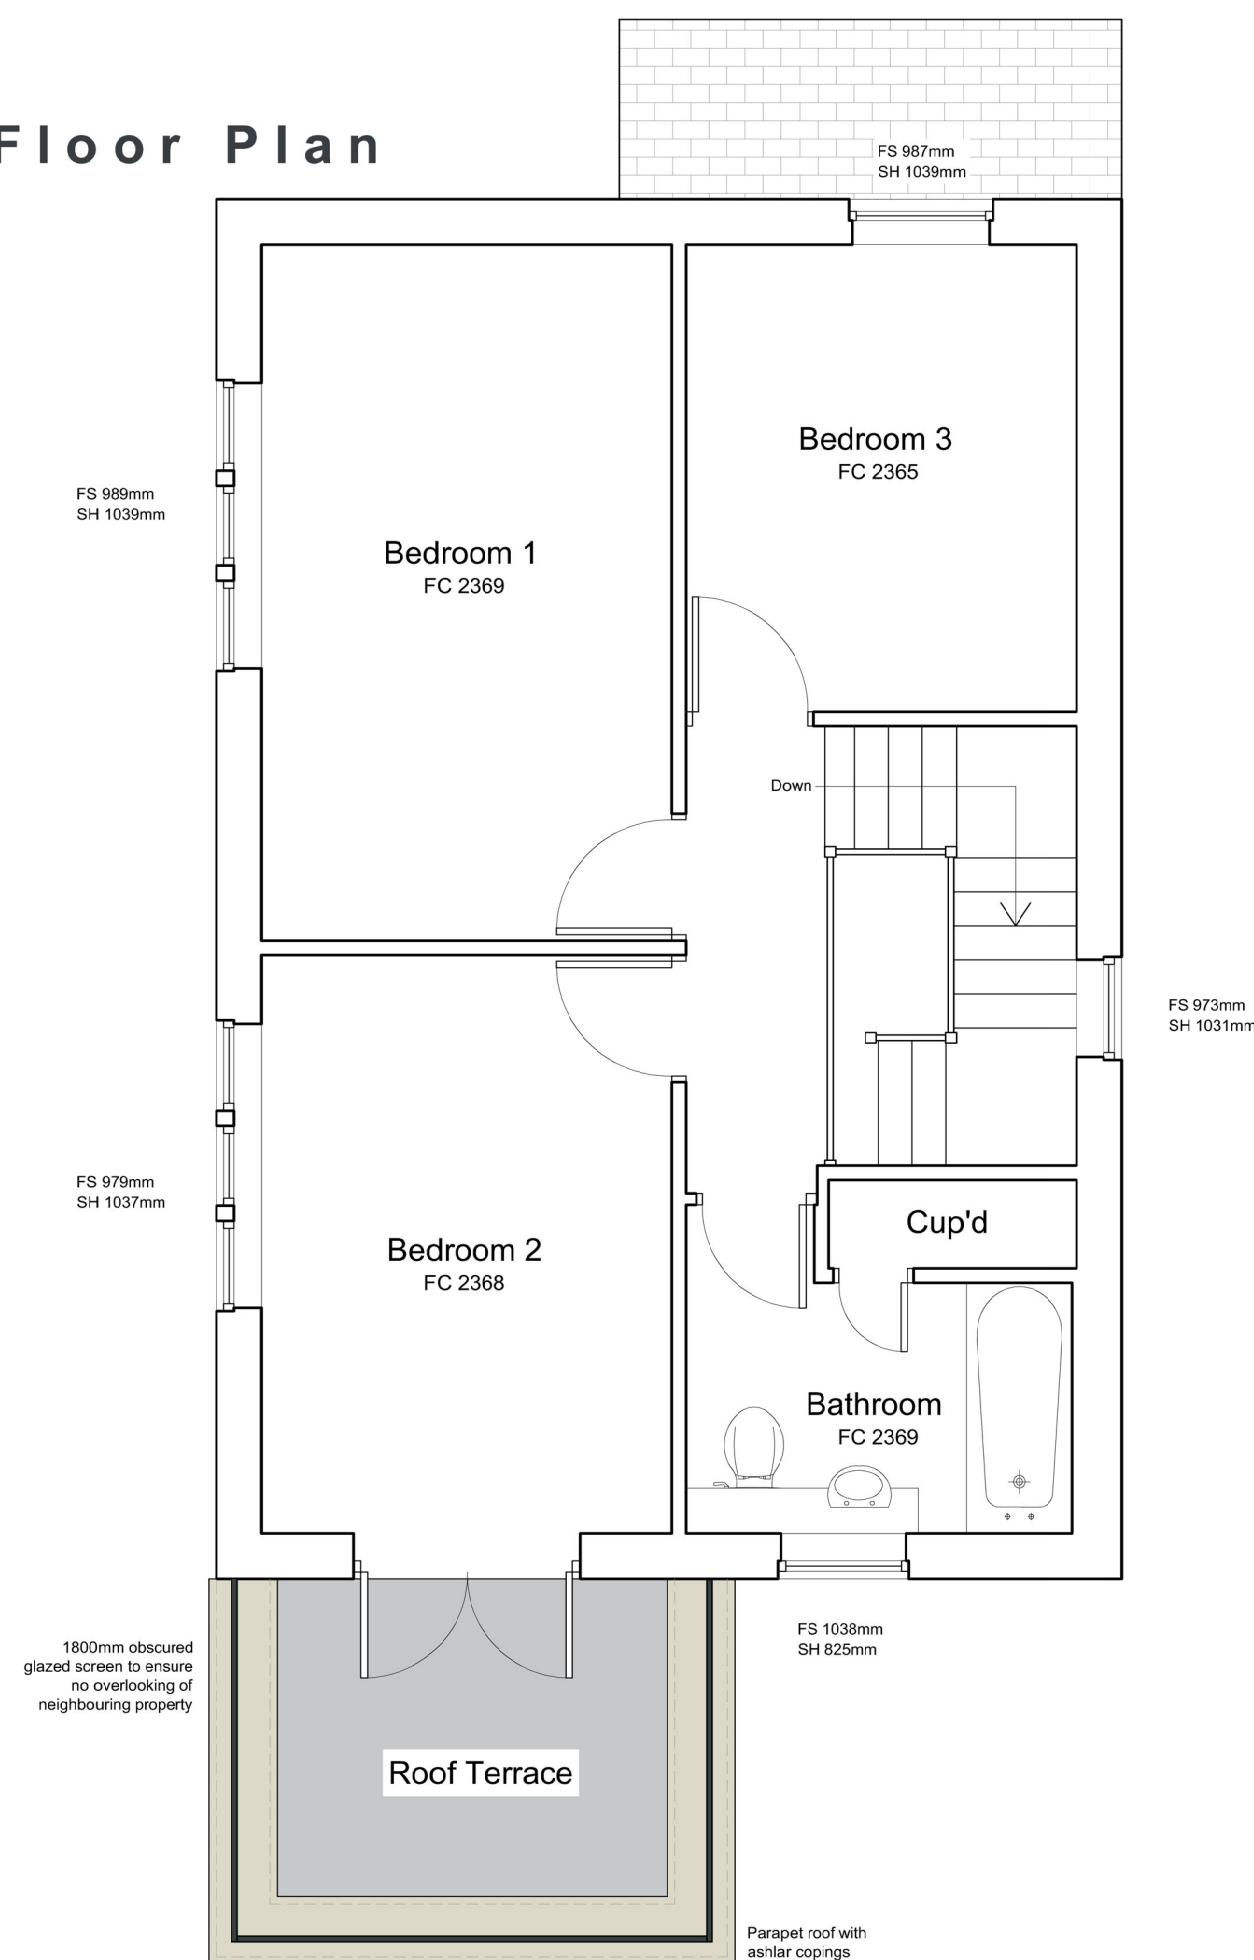


1:50 scale

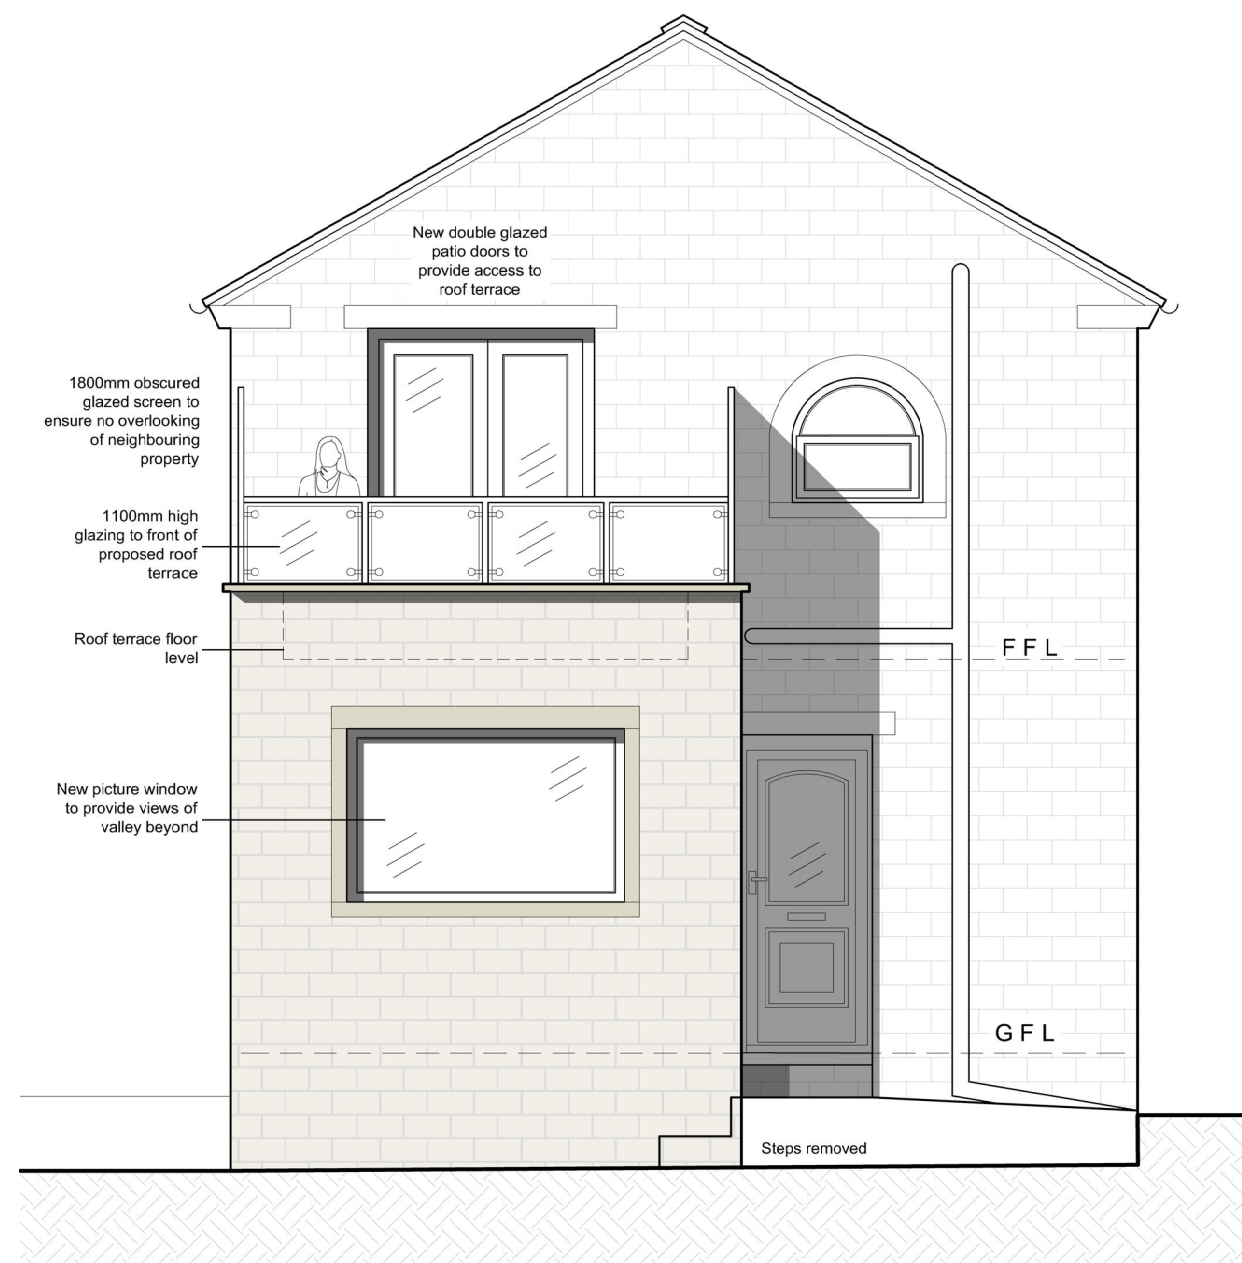

1:50 scale

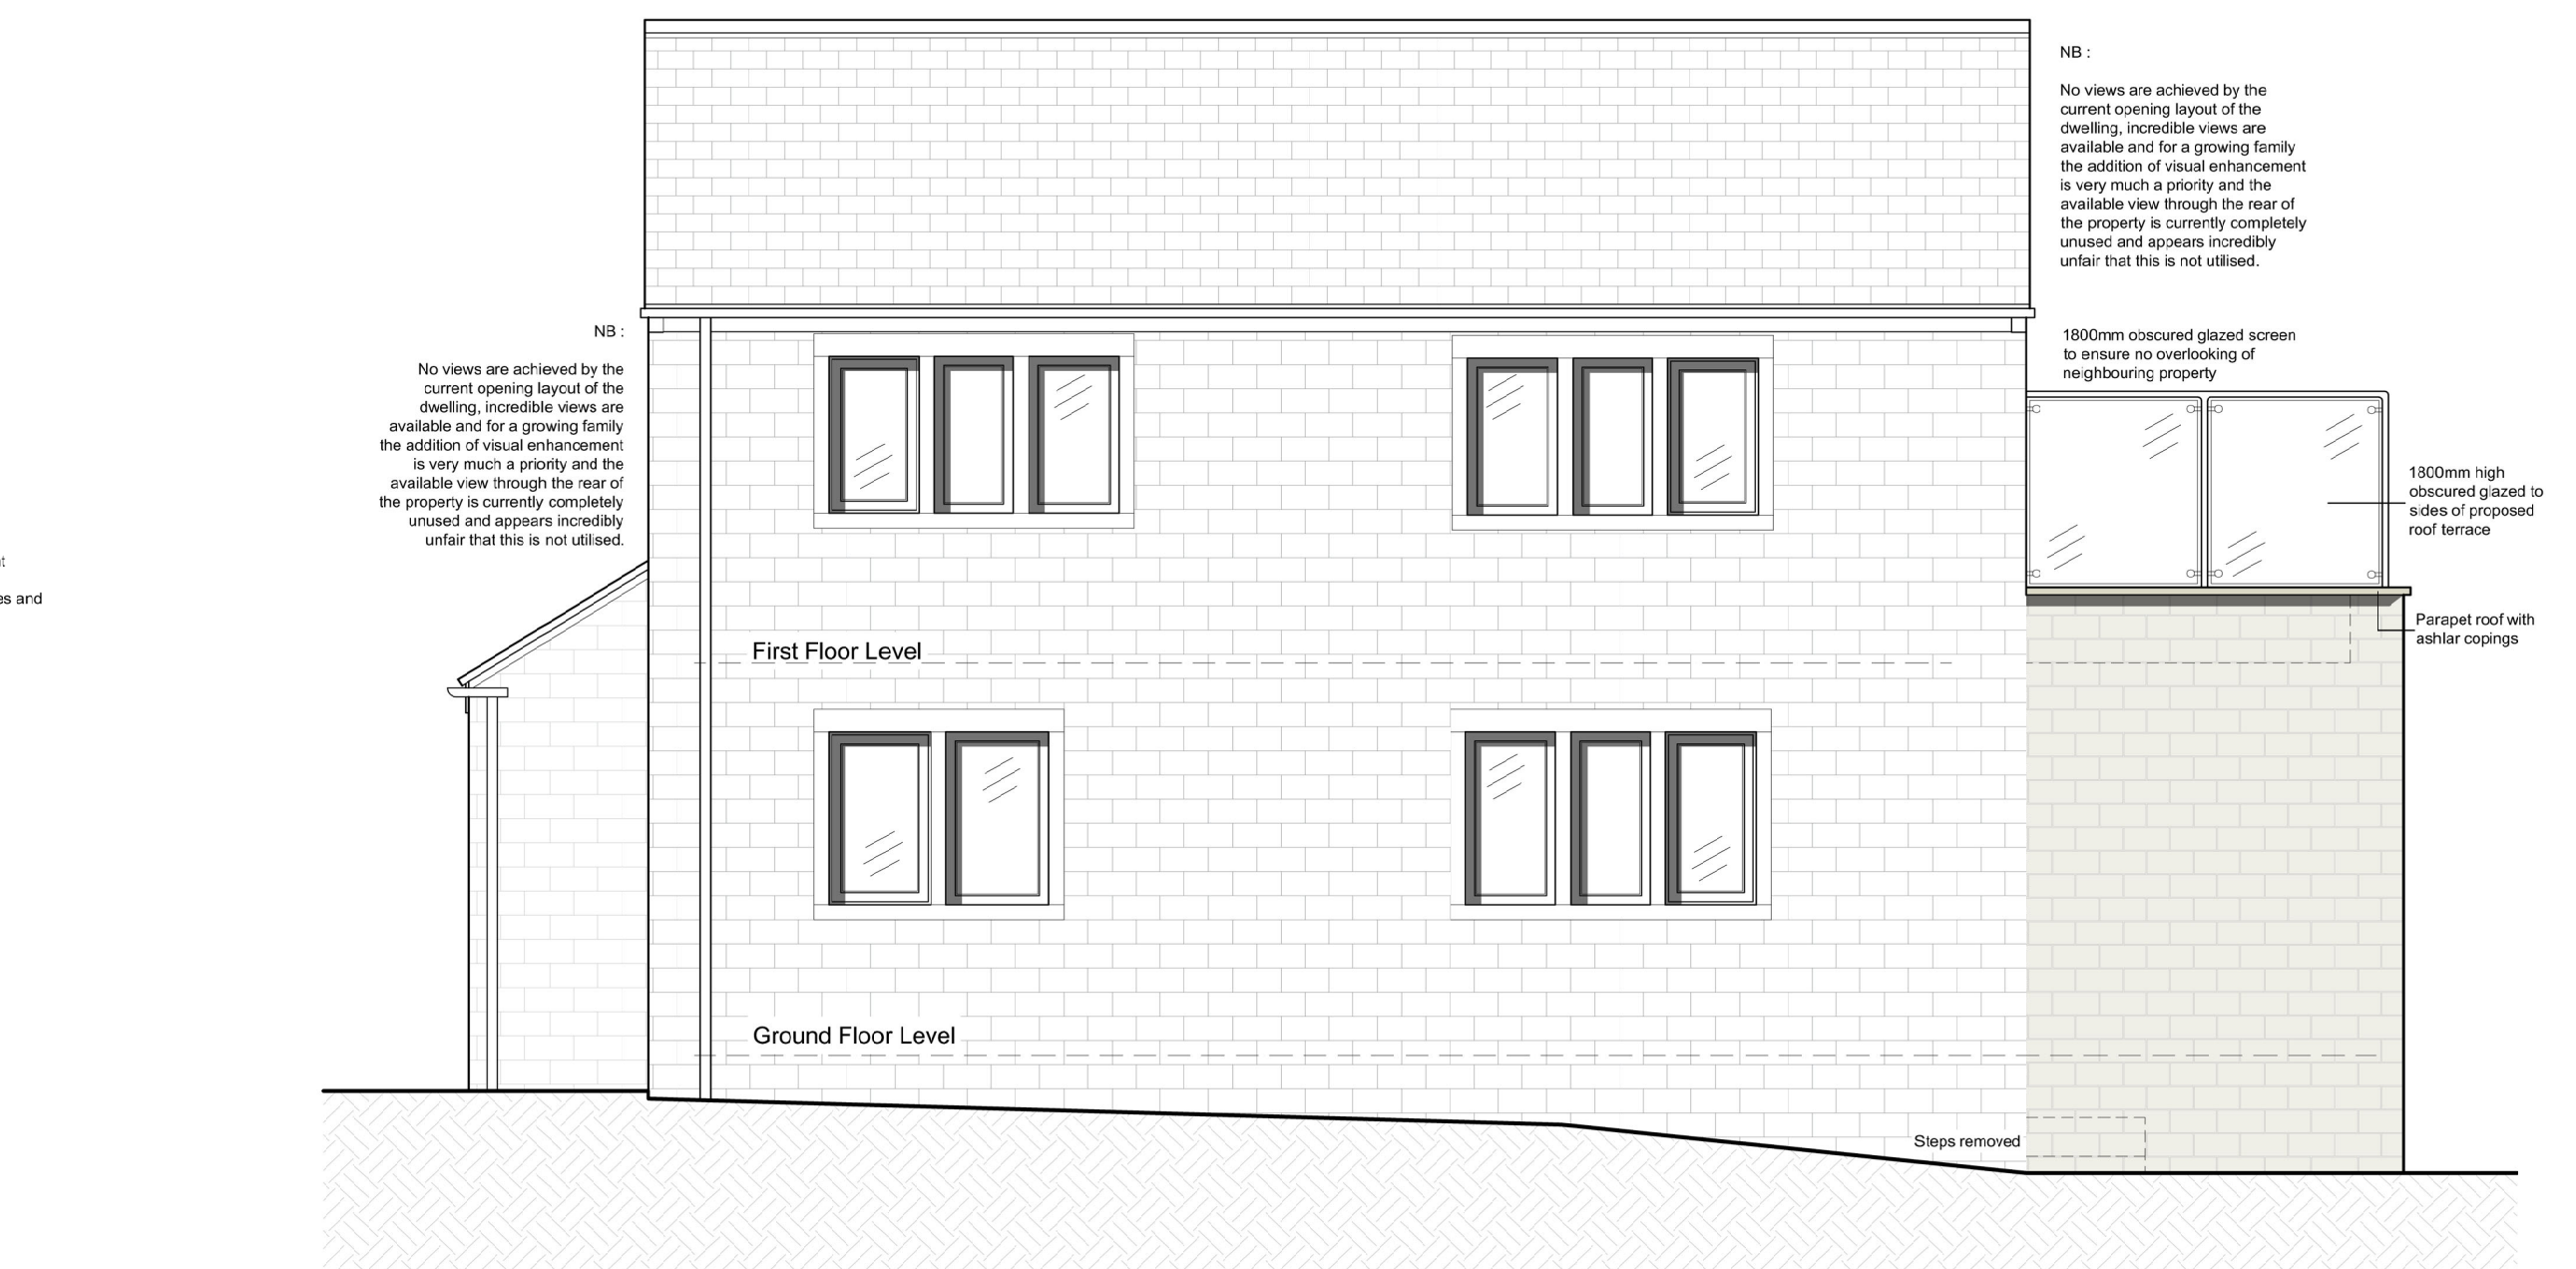

1:50 scale

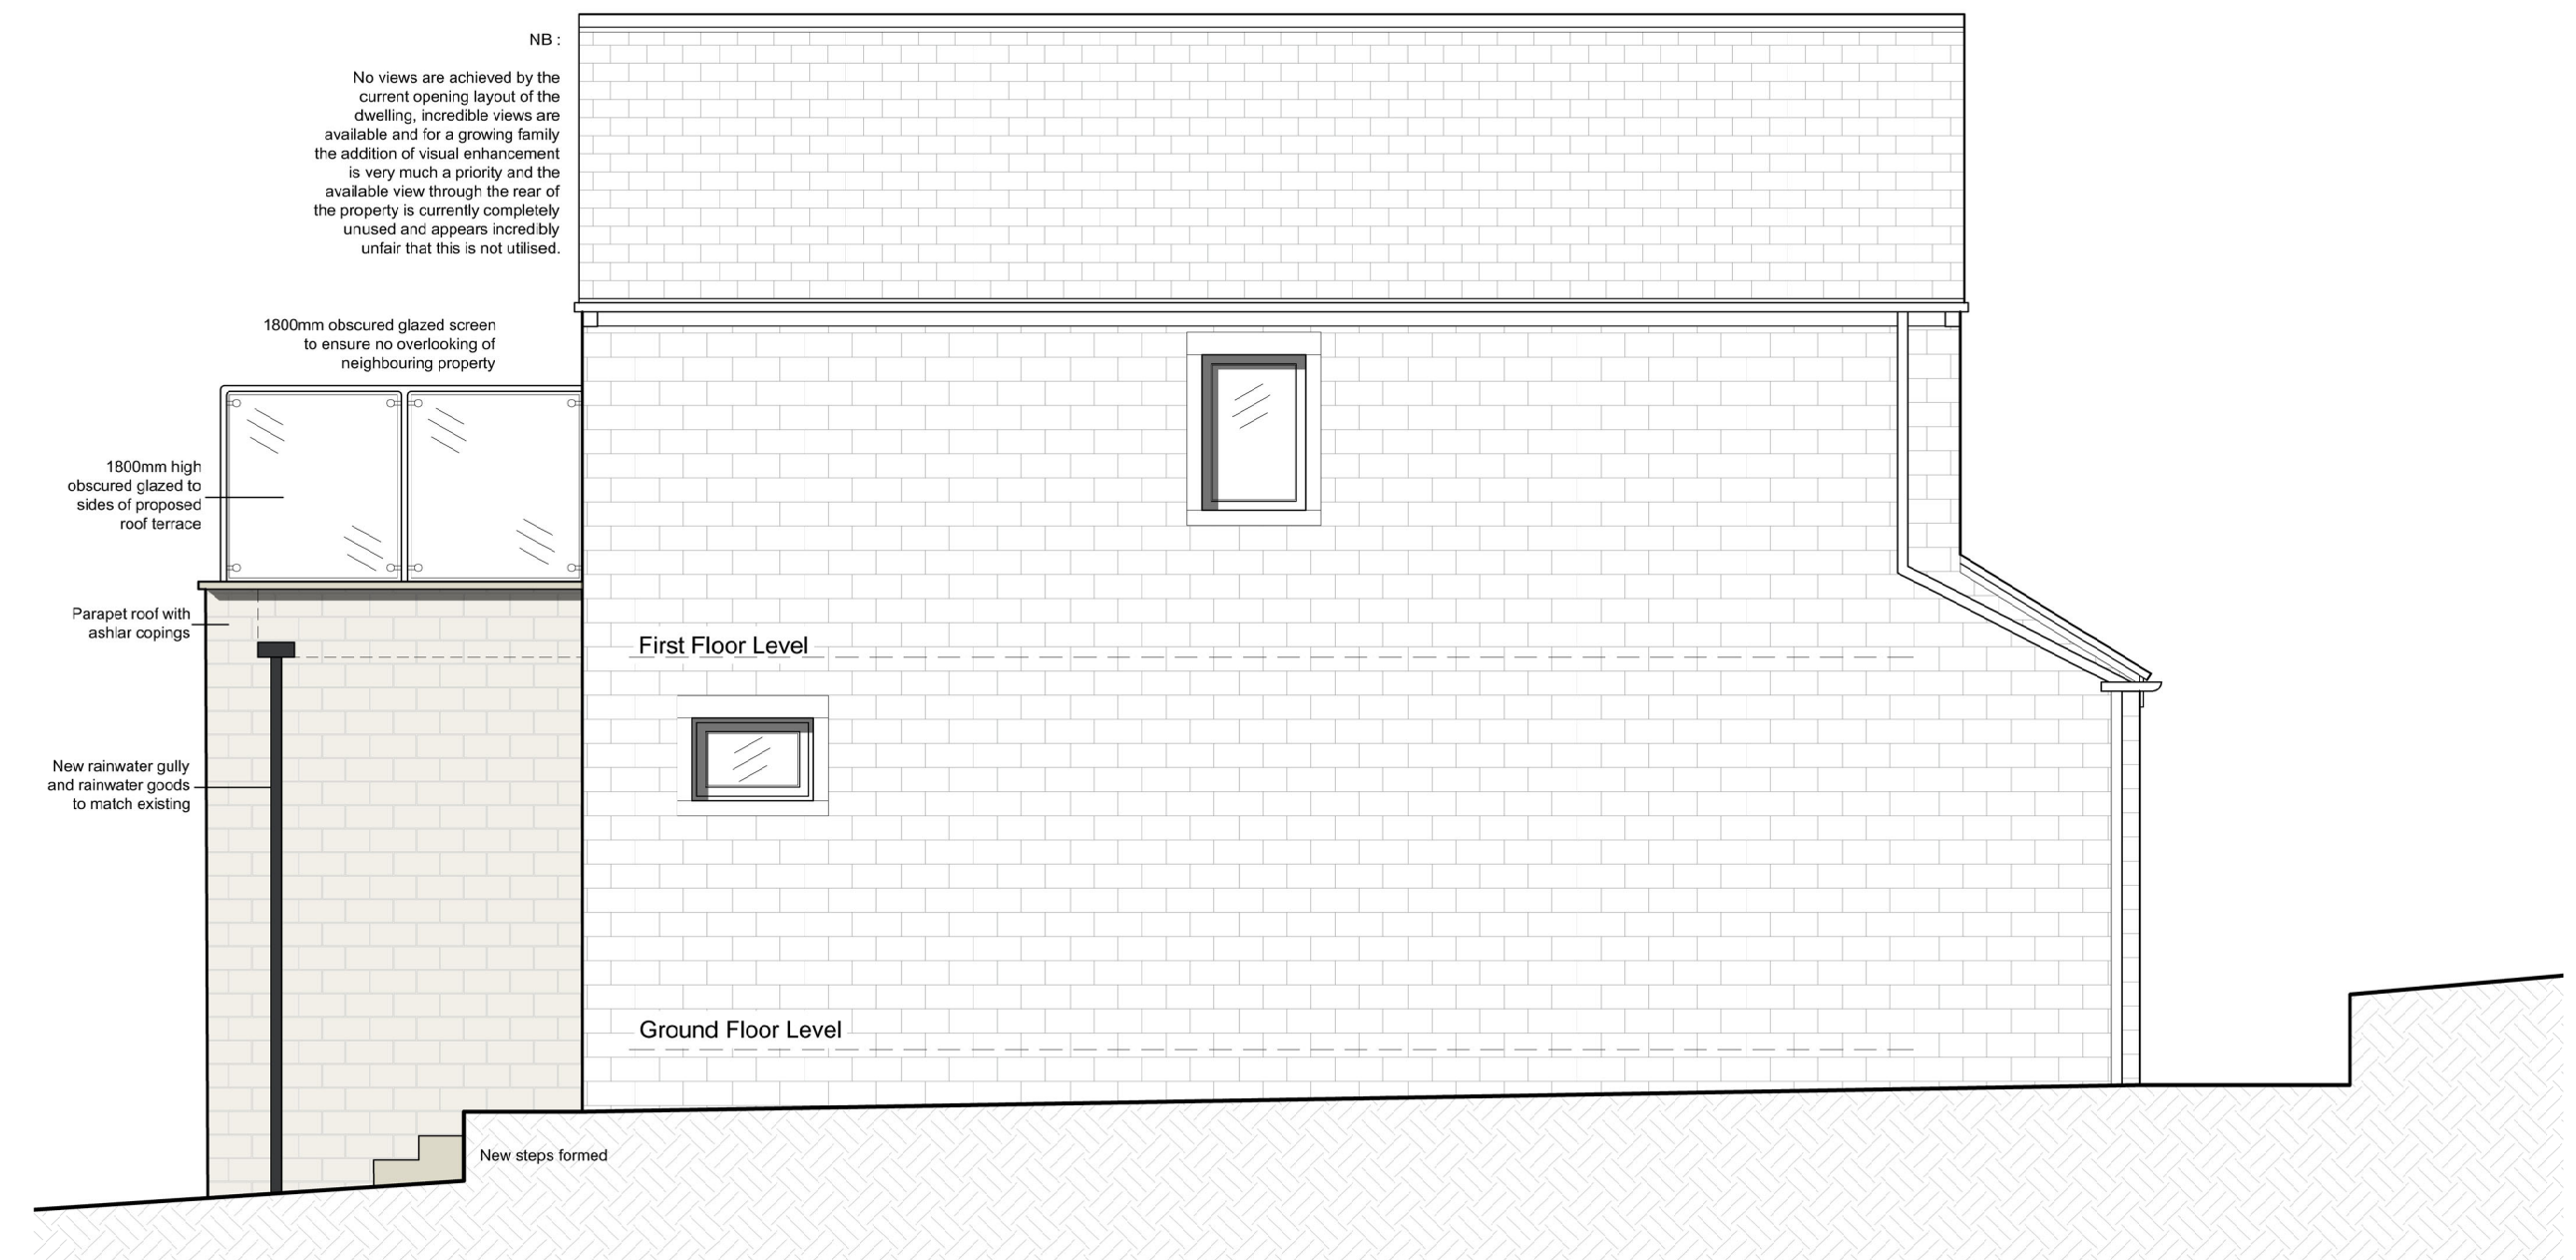

1:50 scale

Client :
Mr M. Royle

Job Title:
Proposed Single Storey Rear
Extension, Internal Alterations & Garage
Extension at 8 Boulder Gate, Marsden,
HD7 6LJ

Drawing Title:
General Arrangement
as Proposed

No dimensions are to be scaled from this drawing; all dimensions and sizes to be verified on site.

No structural information is to be taken from these drawings - refer to Structural Engineer's drawings.

Rev:	Description:	Date:
R01	Drawing Originated	Aug 23

Scale: 1:50 @ A1 Drawn By: N/A Date: Aug 2023

Job No:	Drawing No:
02223	02223/PP/02/R01