


No dimensions are to be scaled from this drawing; all dimensions and sizes to be verified on site.

No structural information is to be taken from these drawings – refer to Structural Engineer's drawings.

Rev:	Description:	Date:
R01	Drawing Originated	Jul 23

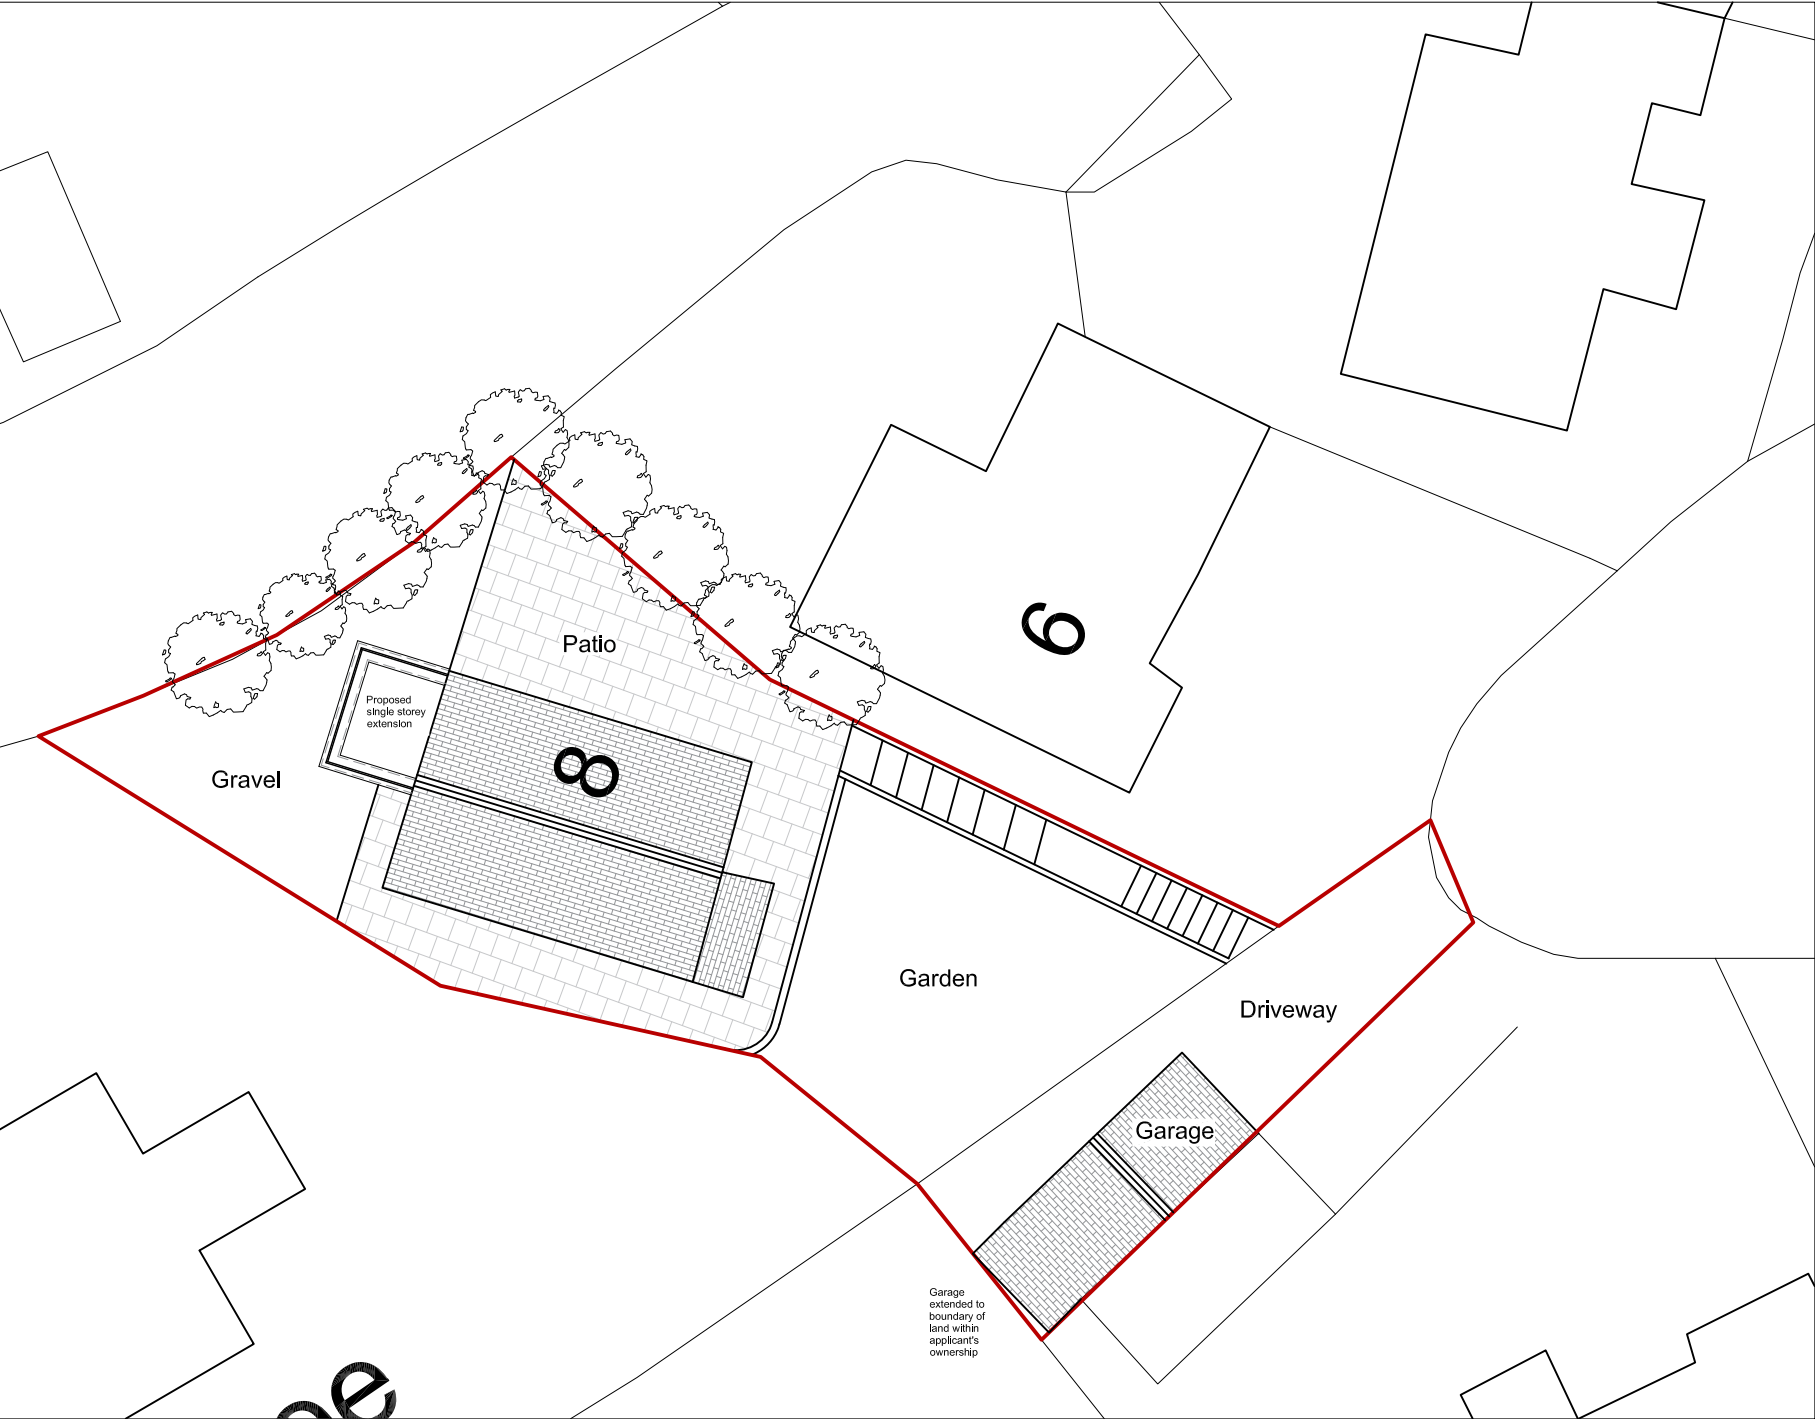

Client :
Mr M. Royle

Drawing Title:
Site Block Plan as Proposed

Scale: 1:200 @ A4	Drawn By: N/A	Date: Jul 2023
Job No: 02223	Drawing No: 02223/PP/04/R01	