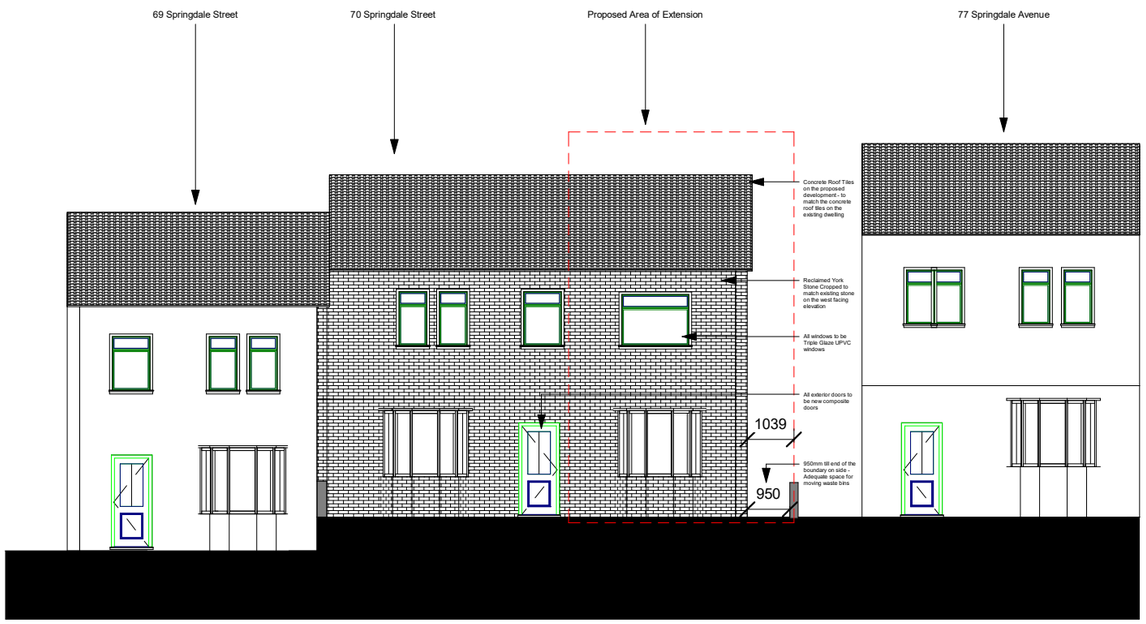

Proposed Front Elevation
West Facing Elevation

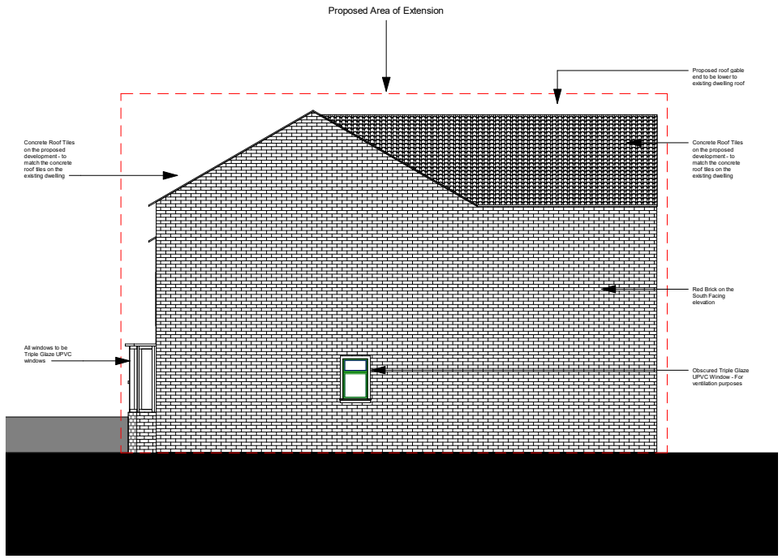

Proposed Side Elevation
South Facing Elevation

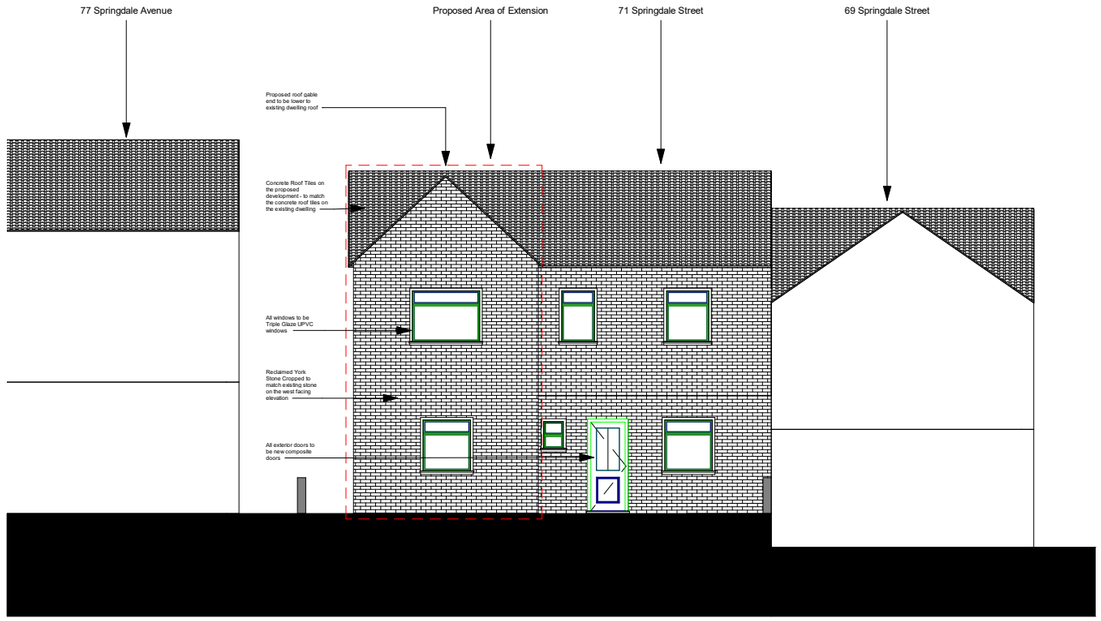

Proposed Back Elevation
East Facing Elevation

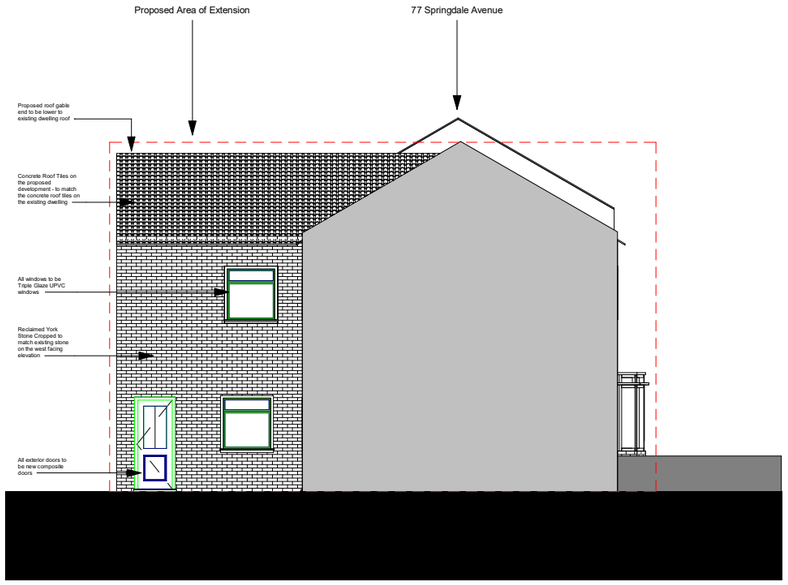

Proposed Side Elevation
North Facing Elevation

0m 2m 4m 6m 8m 10m

VISUAL SCALE 1:100 @ A2

RAD

Consultant
Address
Address
Phone
Fax
e-mail

71 Springdale Avenue, Huddersfield HD1 3NE

Proposed Elevations

Project number	
Date	
Drawn by	RA
Checked by	RA
A103	
Scale	1 : 100