


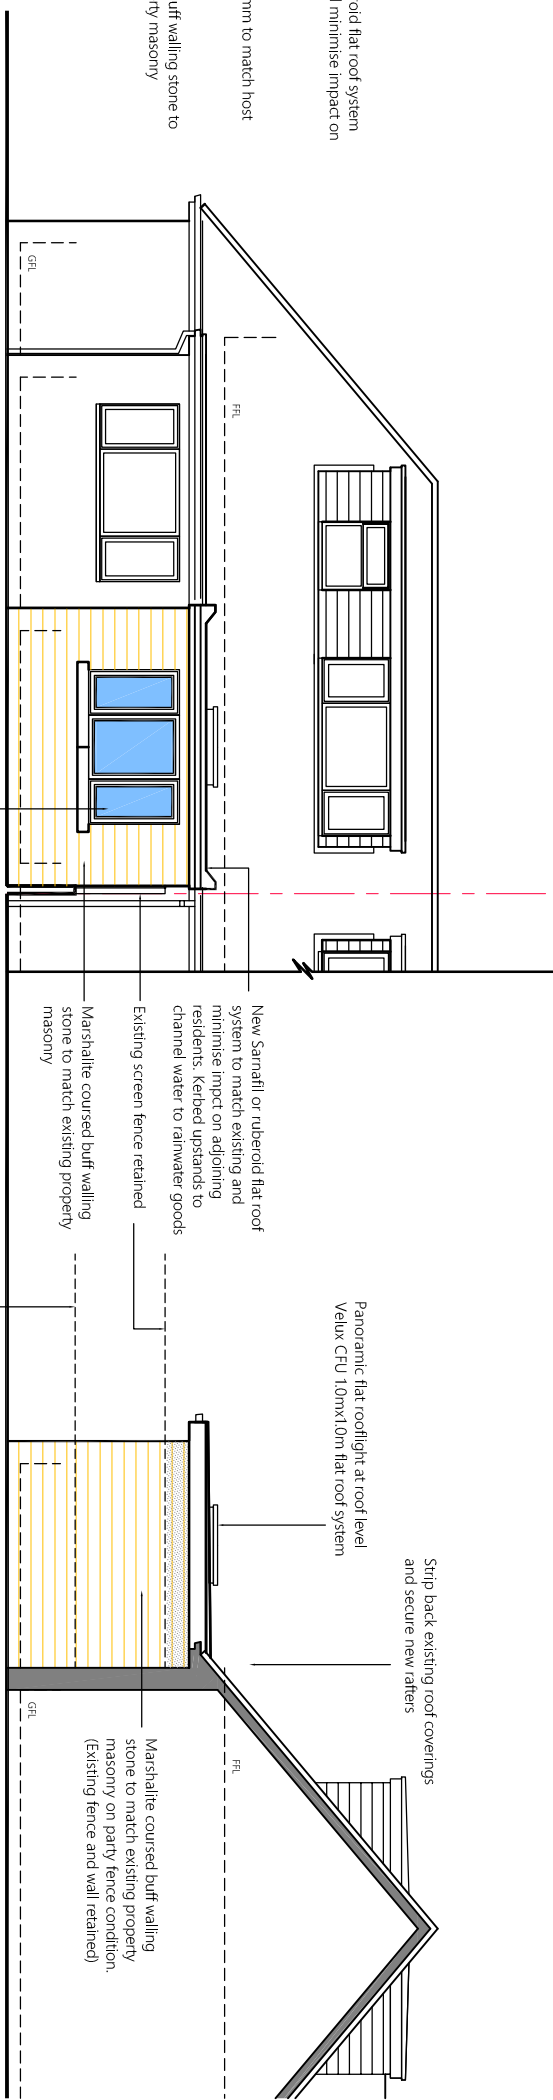


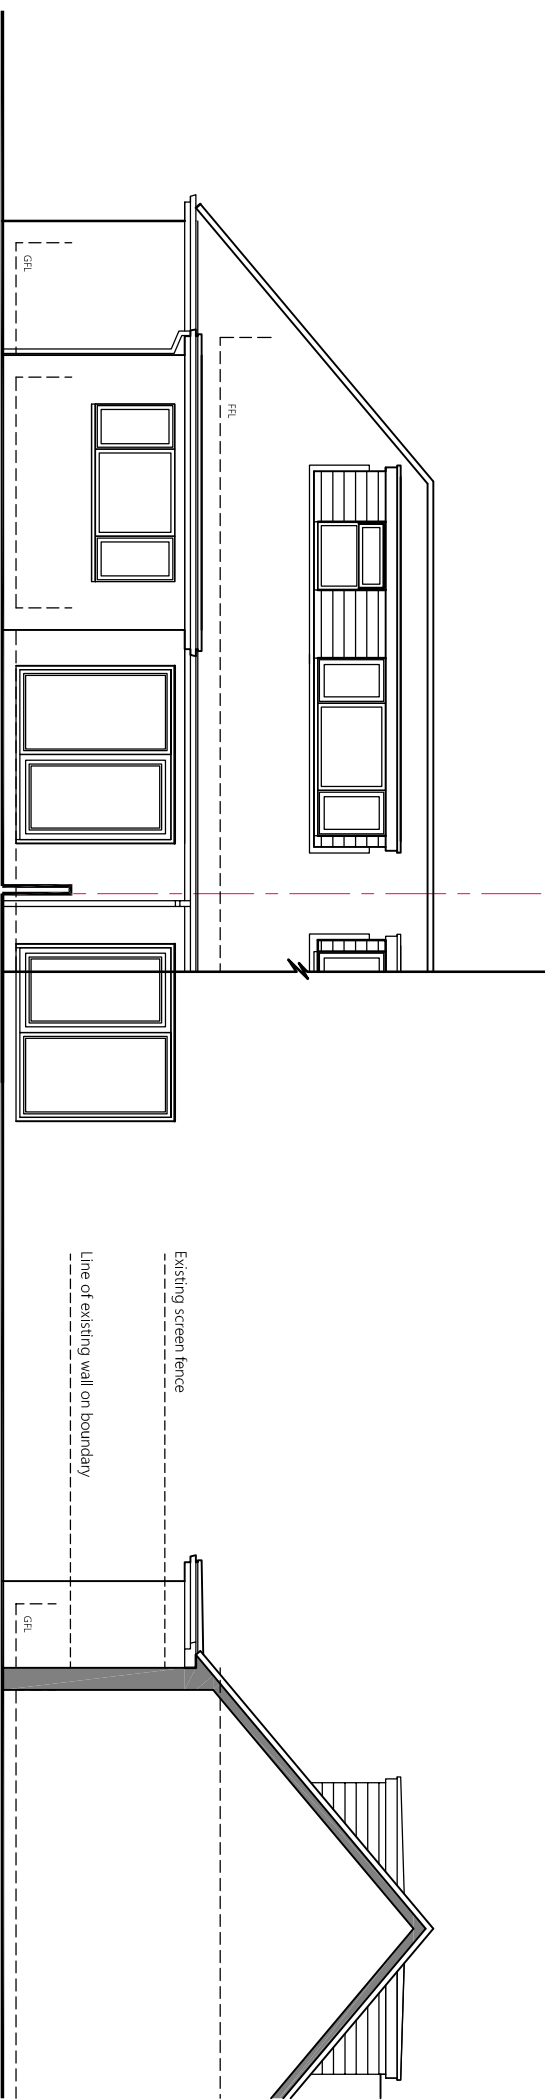

Proposed North East Elevation
15 Mountjoy Road

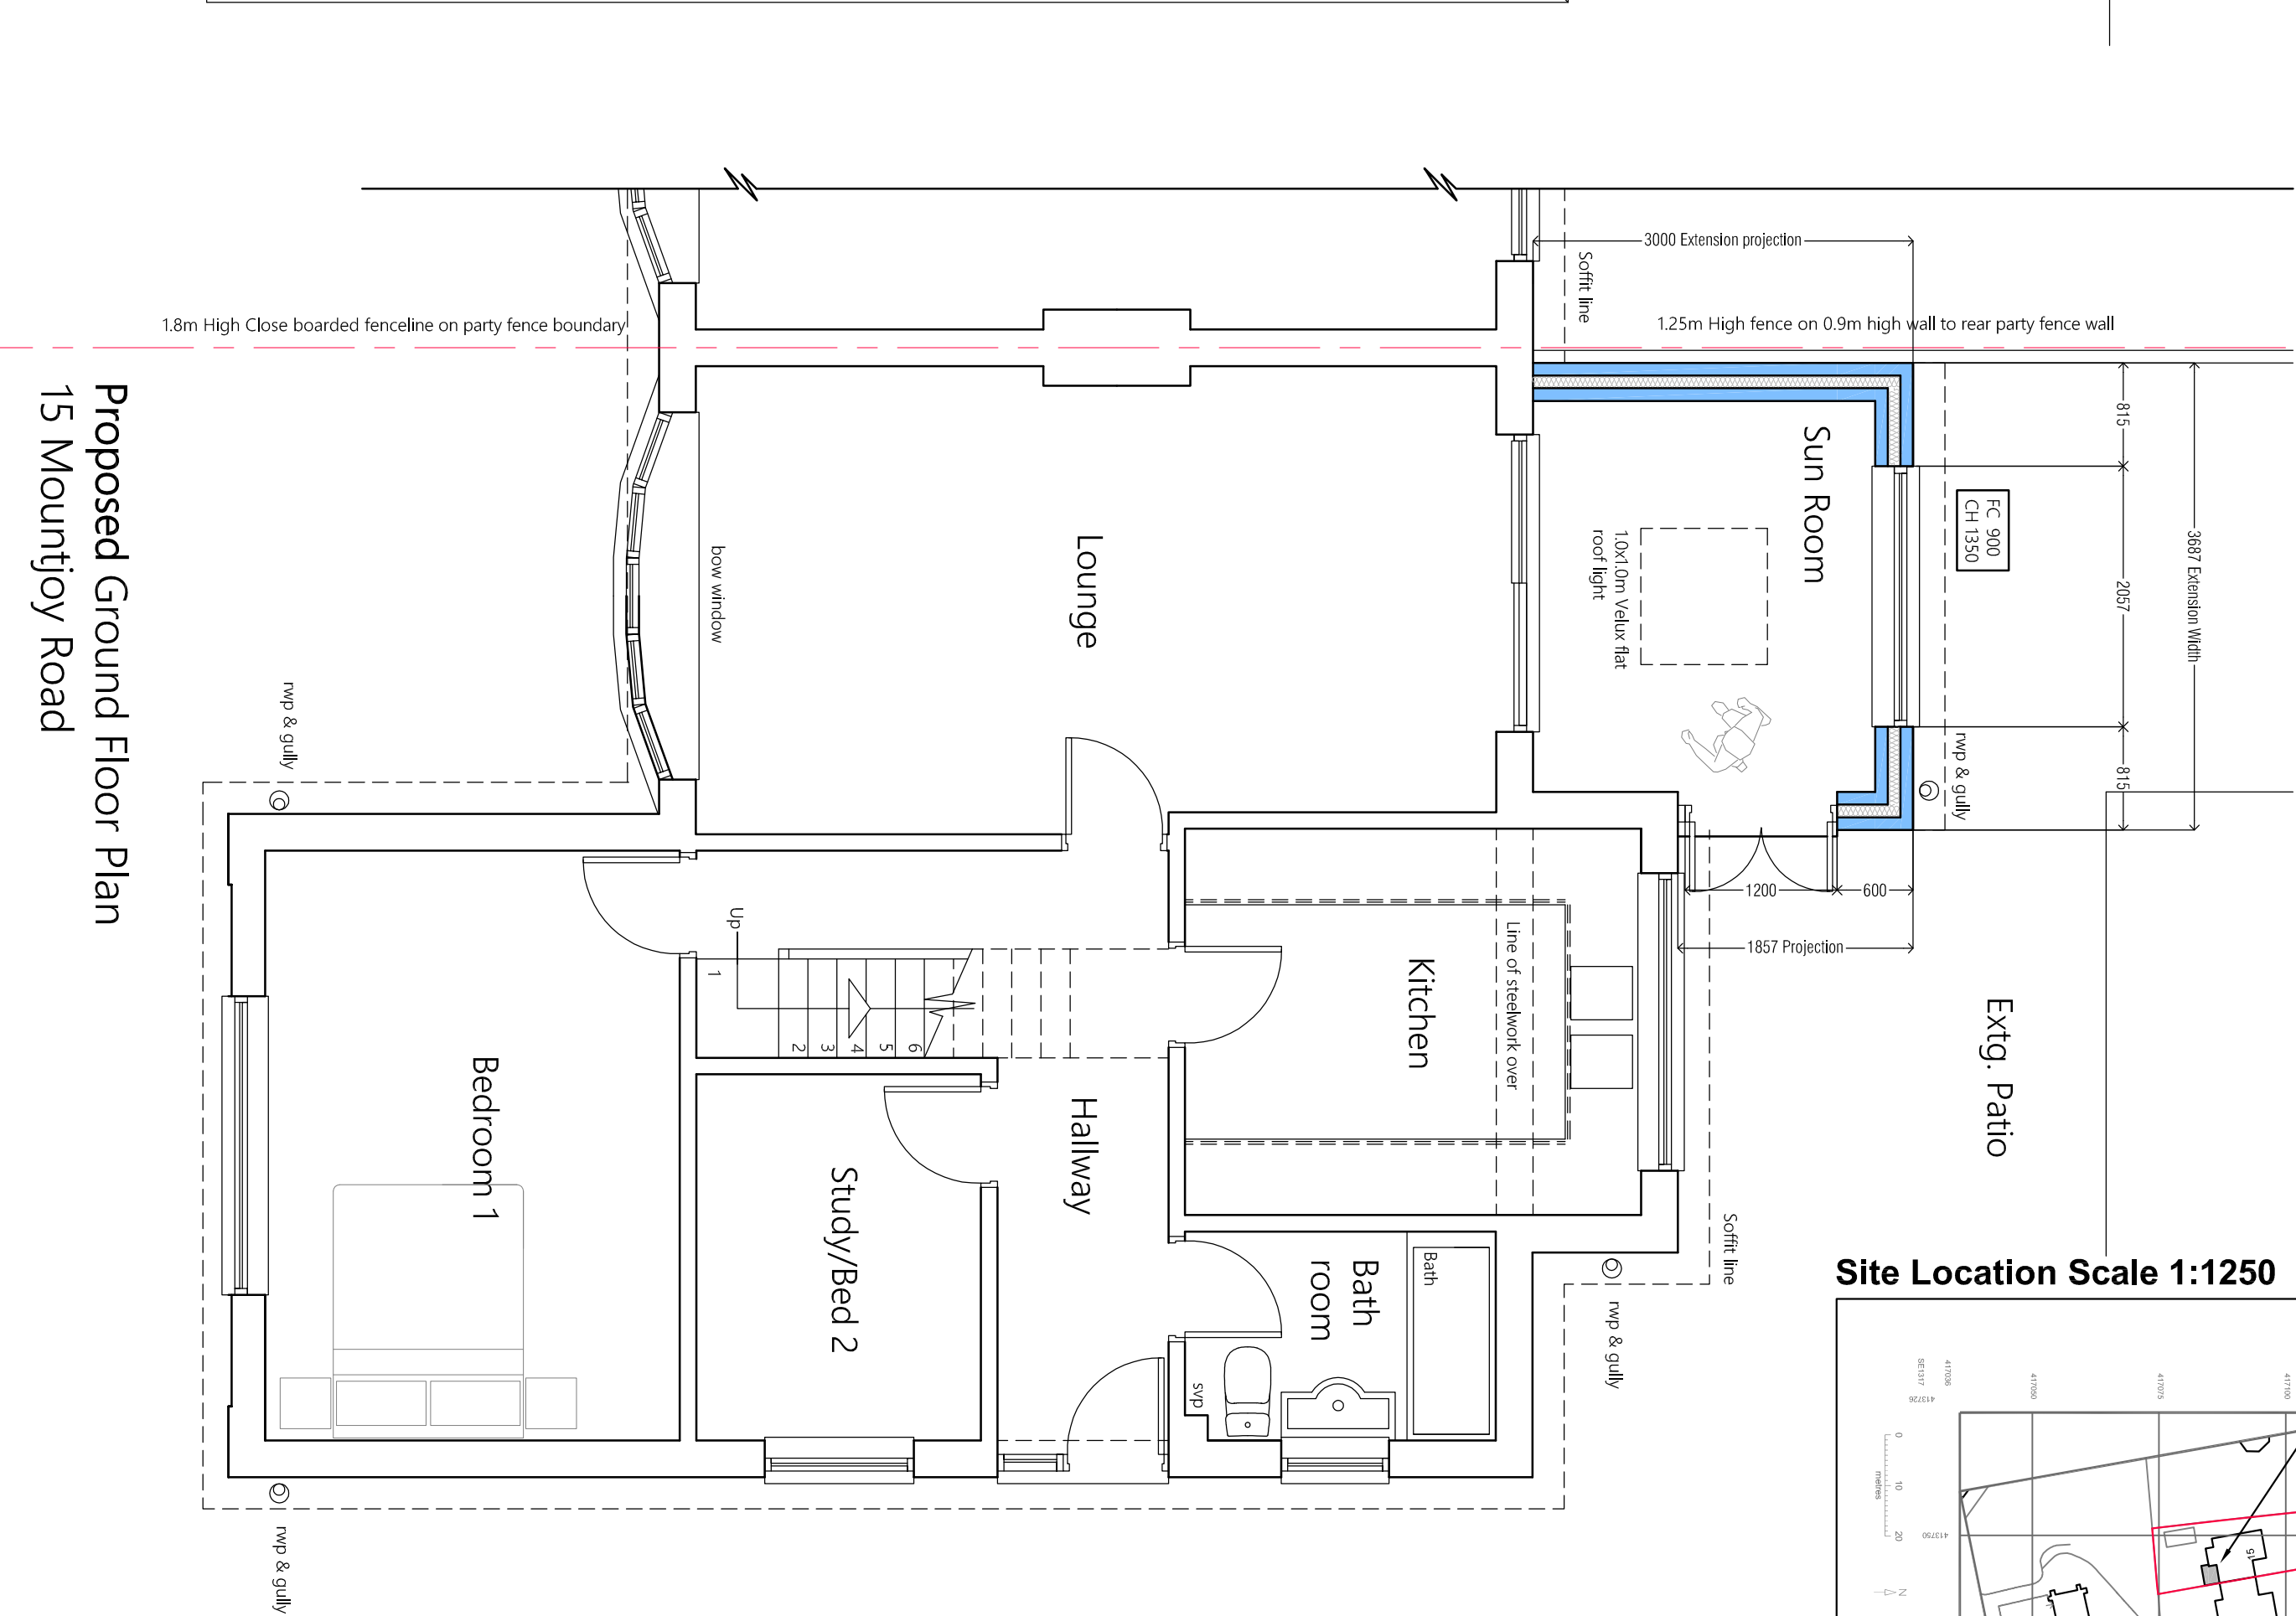

Existing North East Elevation
15 Mountjoy Road

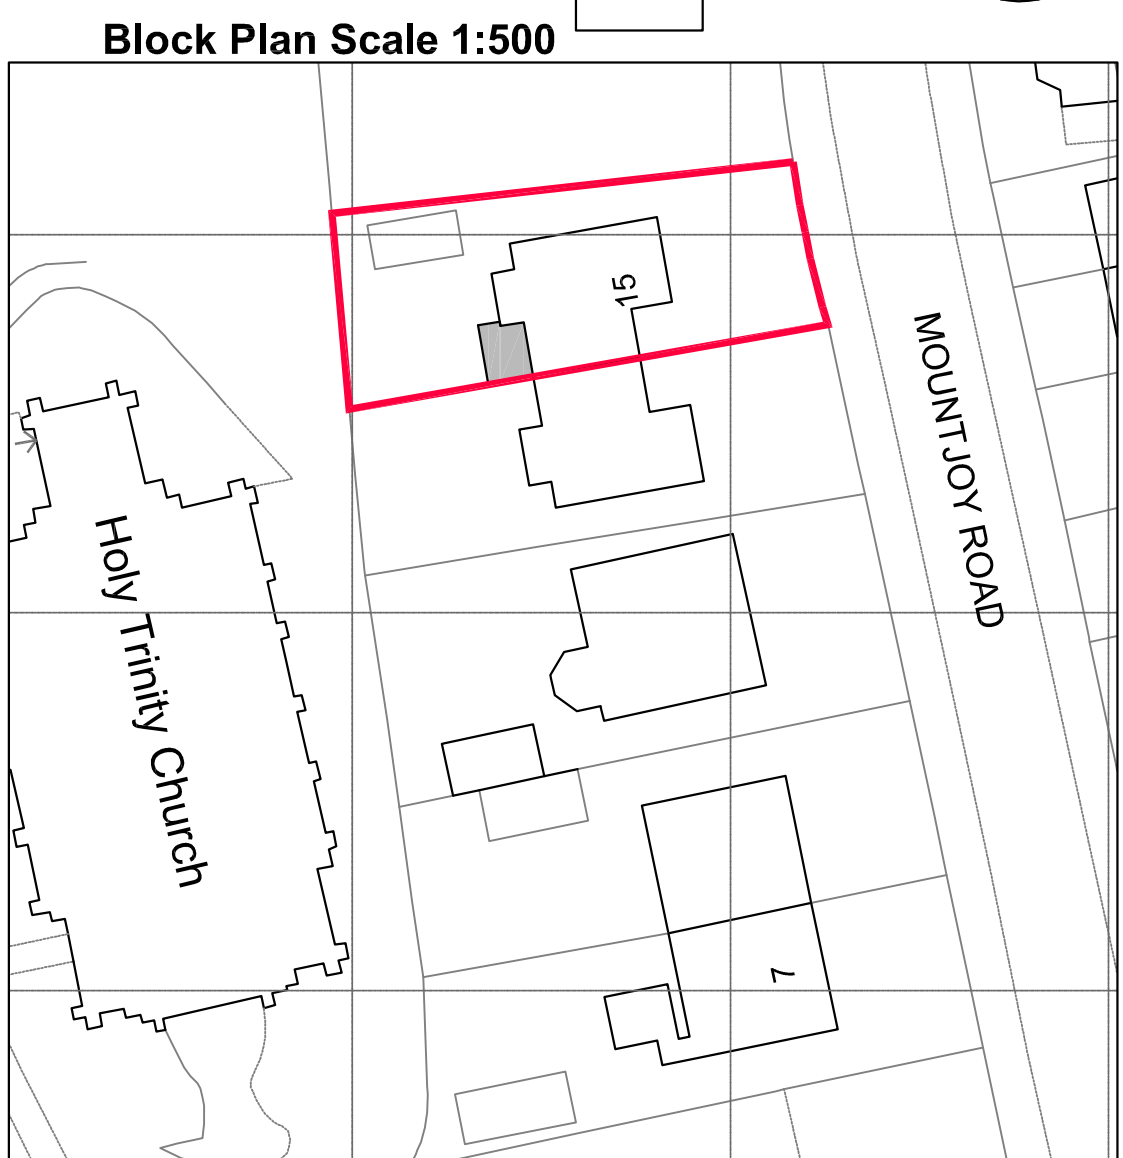

Proposed Ground Floor Plan 15 Mountjoy Road