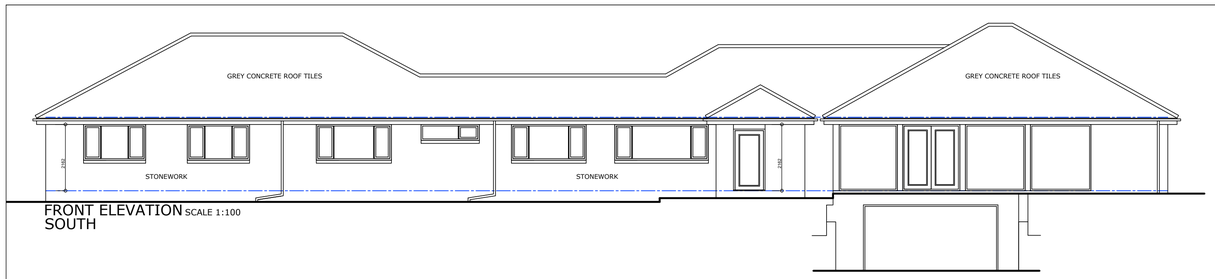

FRONT ELEVATION SCALE 1:100
SOUTH

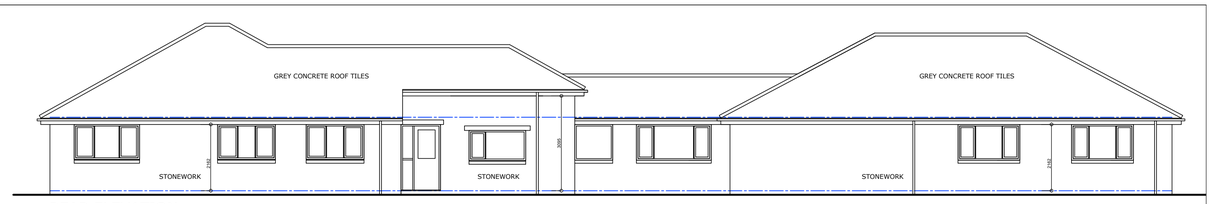

REAR ELEVATION SCALE 1:100
NORTH

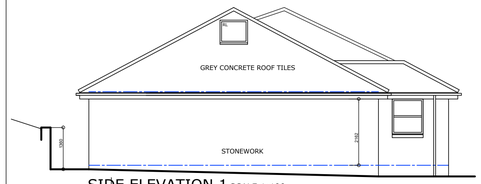

SIDE ELEVATION 1 SCALE 1:100
WEST

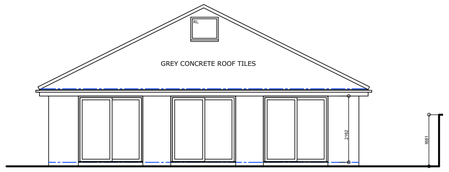

SIDE ELEVATION 2 (POOL) SCALE 1:100
EAST

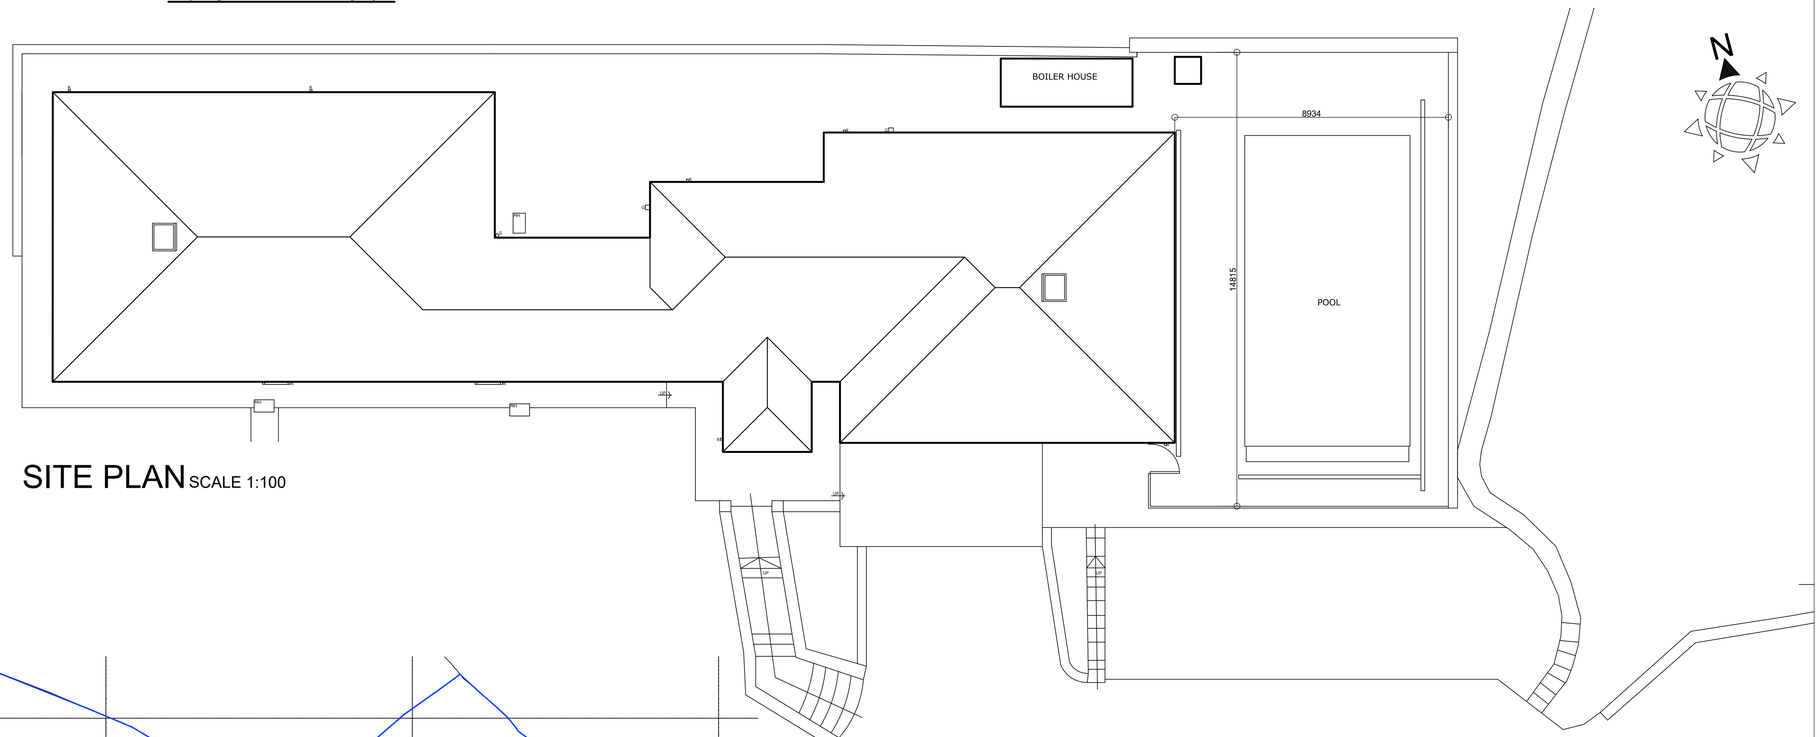

SITE PLAN SCALE 1:100

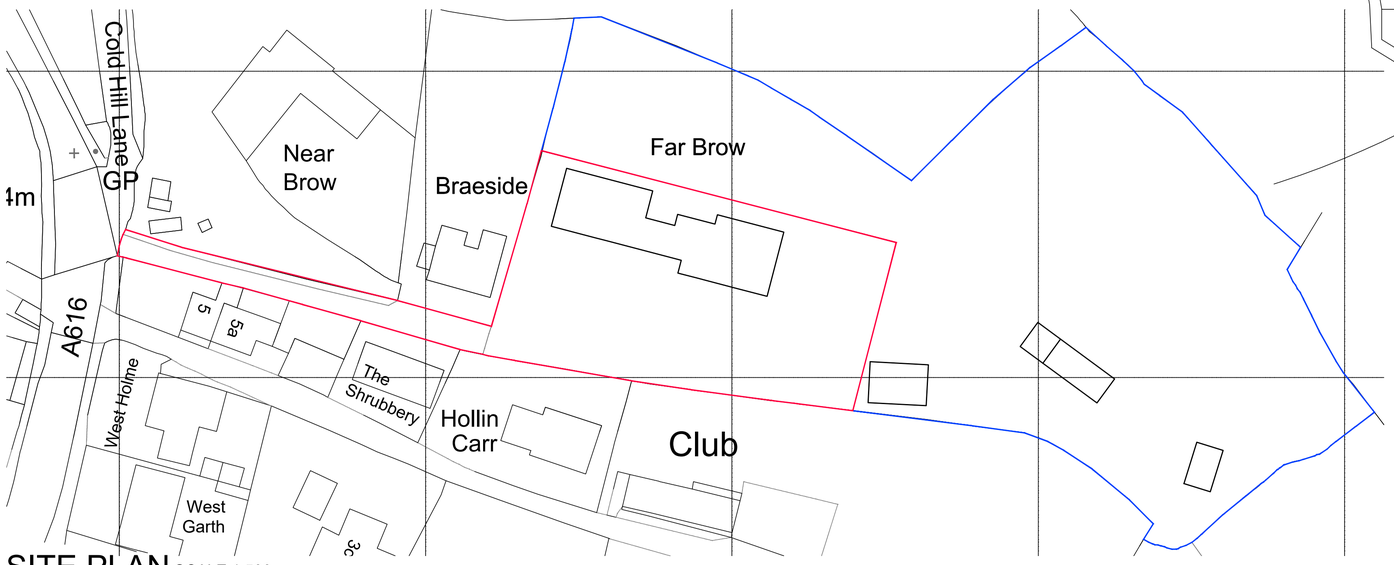

SITE PLAN SCALE 1:500

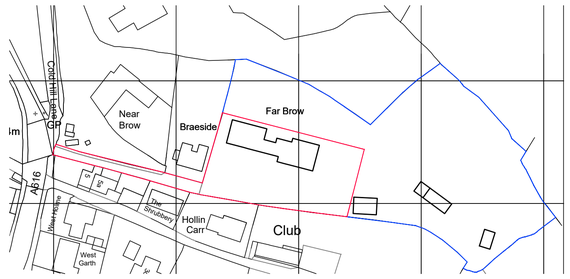

LOCATION PLAN SCALE 1:1250

NYP

Chartered Institute of Architectural Technologists
Registered Practice

1. THIS DRAWING AND THE COPYRIGHTS AND PATENTS THEREIN ARE THE PROPERTY OF NYP ARCHITECTURAL SERVICES LLP REGISTERED IN ENGLAND AND WALES No. 4631338 AND MAY BE USED OR REPRODUCED ONLY UNDER CONTRACT.

2. CONTRACTORS AND SUB-CONTRACTORS MUST CHECK AND AGREE ALL DIMENSIONS BEFORE PREPARING SHOP DRAWINGS OR COMMENCING WORK ON SITE

3. CONTRACTORS ARE RESPONSIBLE FOR INFORMING THE DESIGNER OF ANY DISCREPANCY DISCOVERED ON THIS DRAWING OR BETWEEN THIS DRAWING AND ANY OTHER RELATED DOCUMENT ISSUED UNDER THE STANDARD FORM OF CONTRACT IN RESPECT OF THE WORK.

4. WRITTEN DIMENSIONS ONLY ARE TO BE USED FROM THIS DRAWING. IF IN ANY DOUBT ASK FOR CLARIFICATION.

Notes.
NOTE : EXTERNAL WORKS PLOTTED FROM AERIAL PHOTOS & NOT FULLY SURVEY ON SITE

Revisions.

Date	Suffix	Description	Date	Suffix	Description

NYP ARCHITECTURAL SERVICES LIMITED
BBIC, Innovation Way, Barnsley, S75 1JL. Tel: 01226 200989. E-mail : scott@nypas.co.uk / stephen@nypas.co.uk

Project. FAR BROW, NEW MILL HUDDERSFIELD, HD9-7JU		Client. MR GREG ROBERTS	
Drawing Title. SURVEY AS EXISITNG ELEVATIONS & SITE PLANS		Date. OCT 2021	Scale. AS INDICATED
		Ref. 104-132	Dwg. No. 02 / Rev. A

SHEET SIZE A1