Proposed Front Elevation
scale: 1:100

Proposed Rear Elevation
scale: 1:100

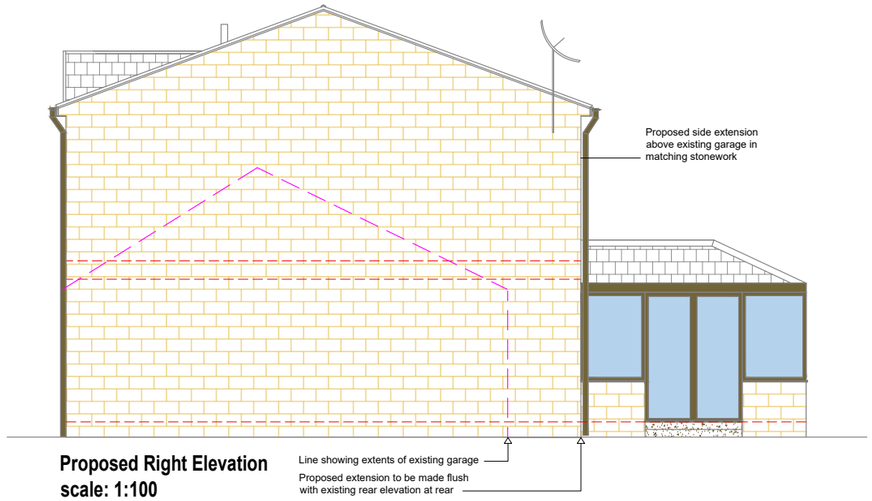

Proposed Right Elevation
scale: 1:100

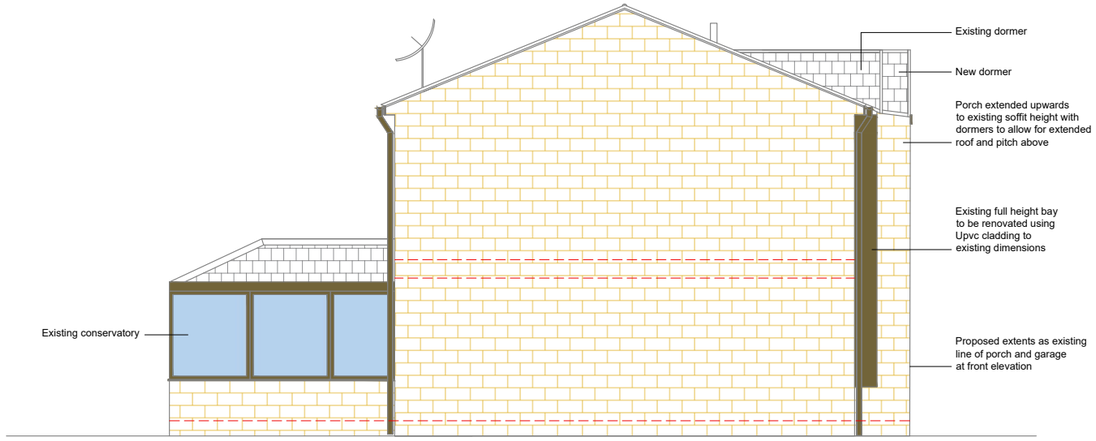

Proposed Left Elevation
scale: 1:100

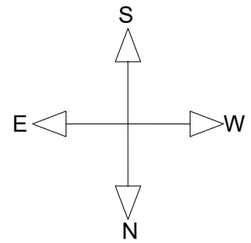

PROPOSED

31 PARK HILL / HUDDERSFIELD

PROJECT

31 Park Hill
Bradley
Huddersfield
HD21QG.

title	Proposed Elevations (Option Two)		
drw.nr	PH_003	scale	1:100@A3
date	31.10.23	account	-
rev	-	drawn by	AS

NOTE

REV nr	DATE	DESCRIPTION	DRAWN BY

FOR PLANNING ONLY

Alan Smith
Domestic and Commercial Planning Services
Tel: 07860843310