PROPOSED

31 PARK HILL / HUDDERSFIELD

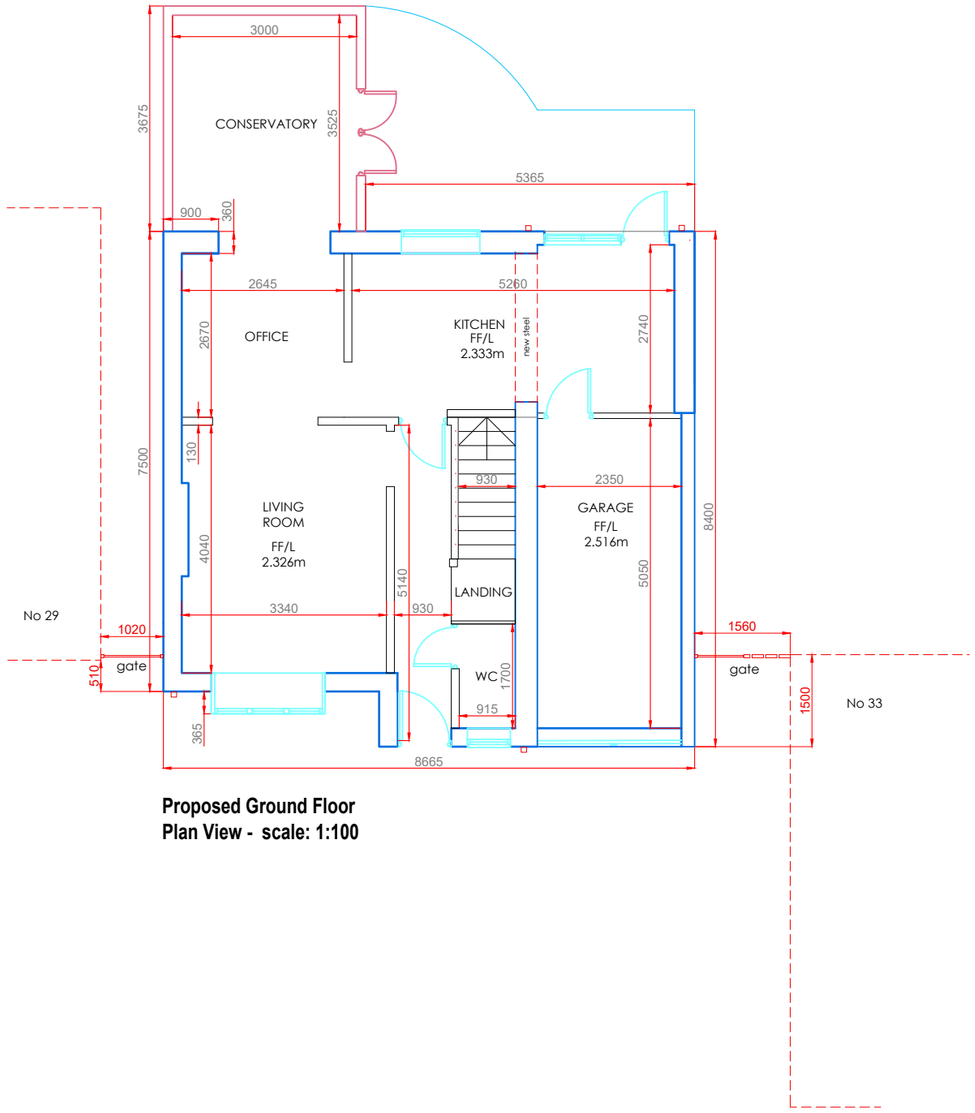

Proposed Ground Floor
Plan View - scale: 1:100

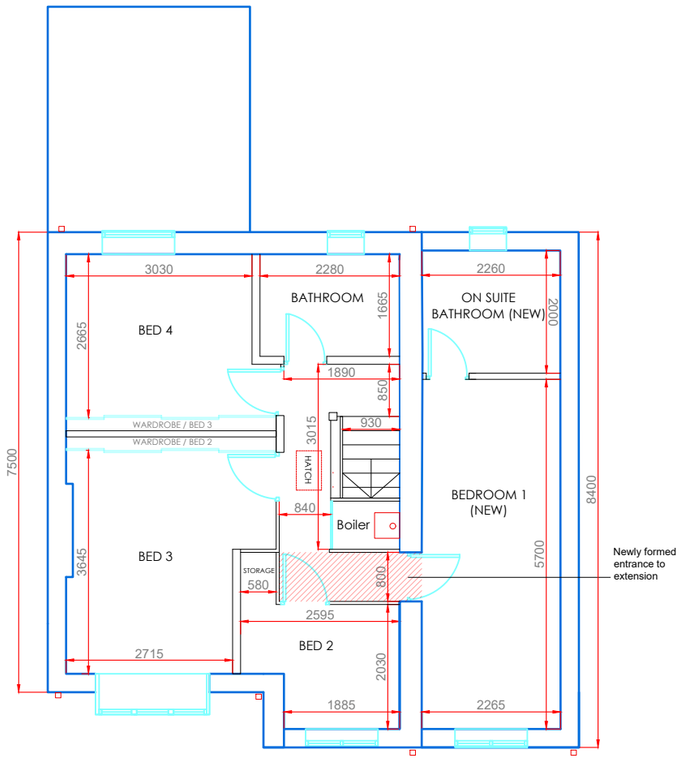

Proposed First Floor
Plan View - scale: 1:100

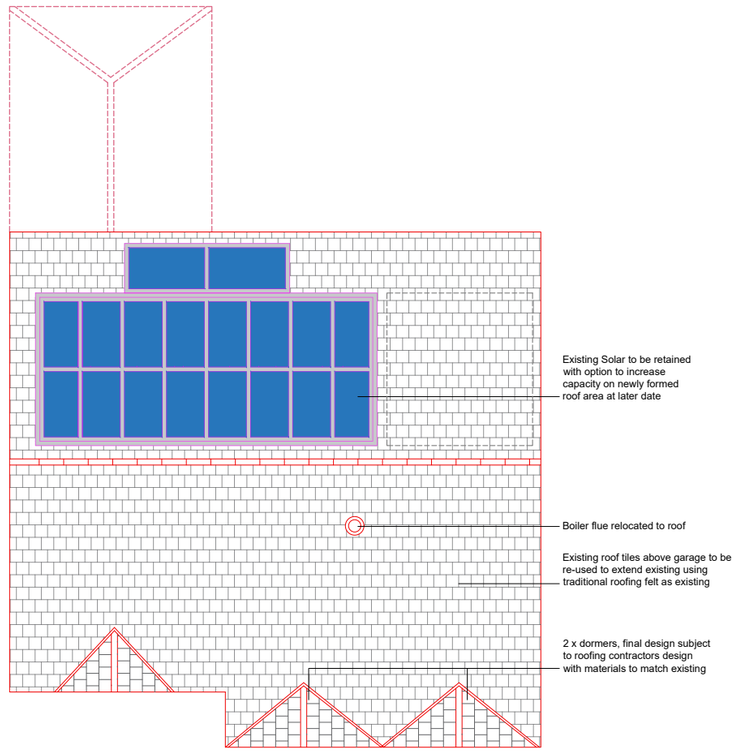

Proposed Roof Plan
Plan View - scale: 1:100

PROJECT

31 Park Hill
Bradley
Huddersfield
HD21QG.

title	Ground & First Floor Proposed Layout (Option Two)		
drw.nr	PH_004	scale	1:100@A3
date	31.10.23	account	-
rev	-	drawn by	AS

NOTE

REV nr	DATE	DESCRIPTION	DRAWN BY

FOR PLANNING ONLY

Alan Smith
Domestic and Commercial Planning Services
Tel: 07860843310