


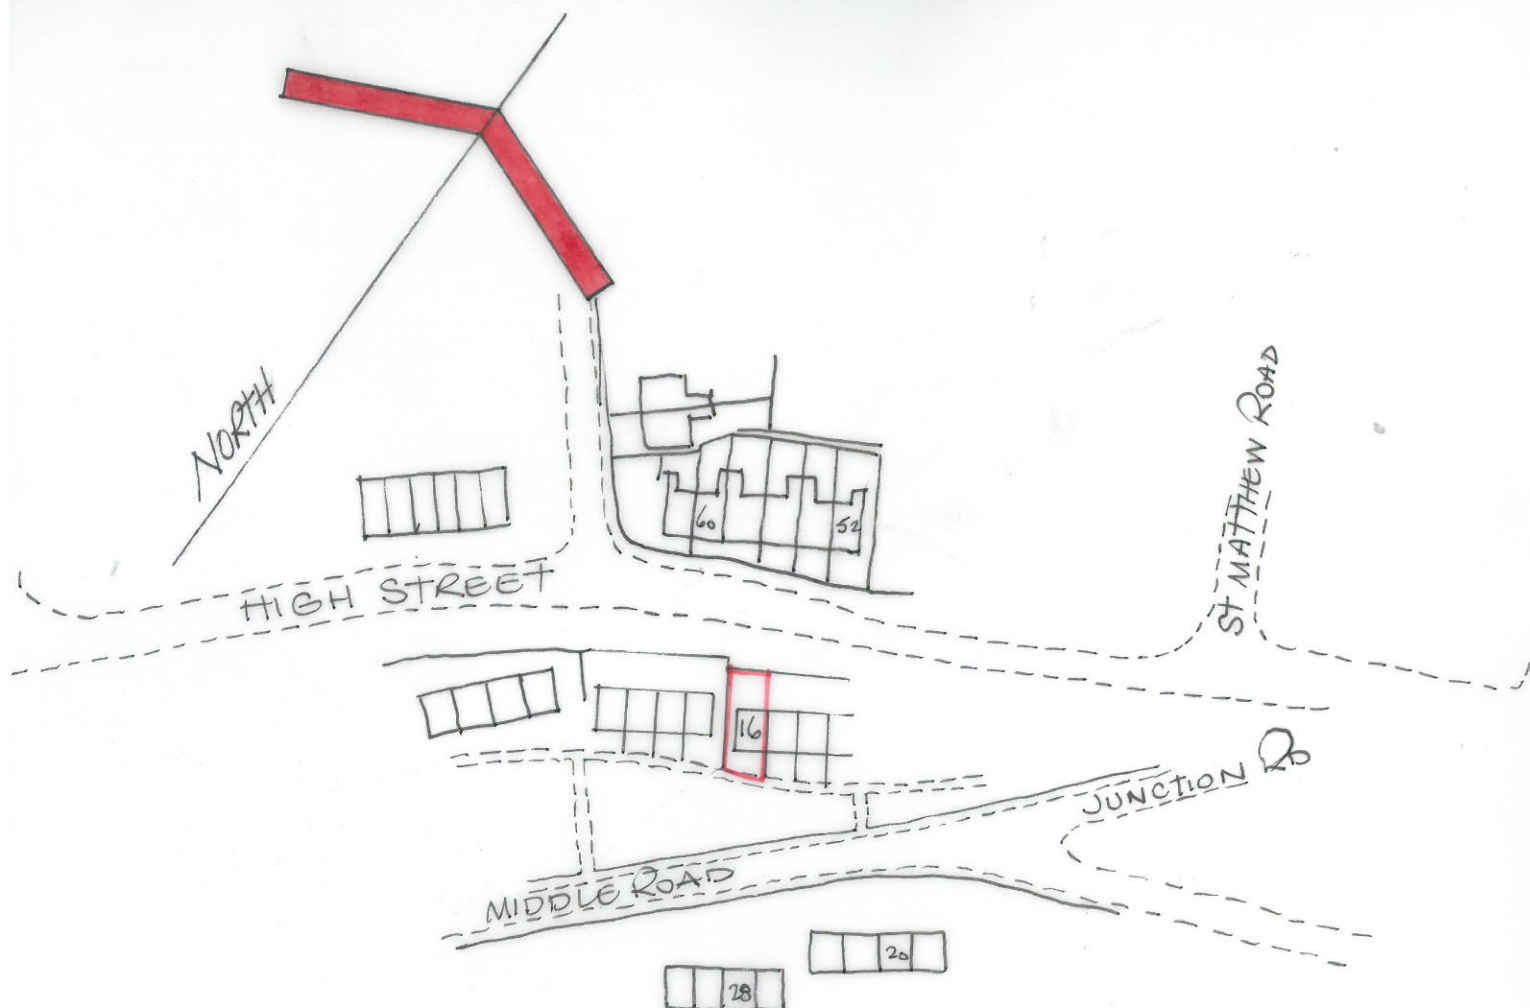

LOCATION PLAN
SCALE 1/1250

O.S N° SE 2321 SE

16, MIDDLE ROAD
WESTTOWN
DEWSBURY.
WF13 2QB