
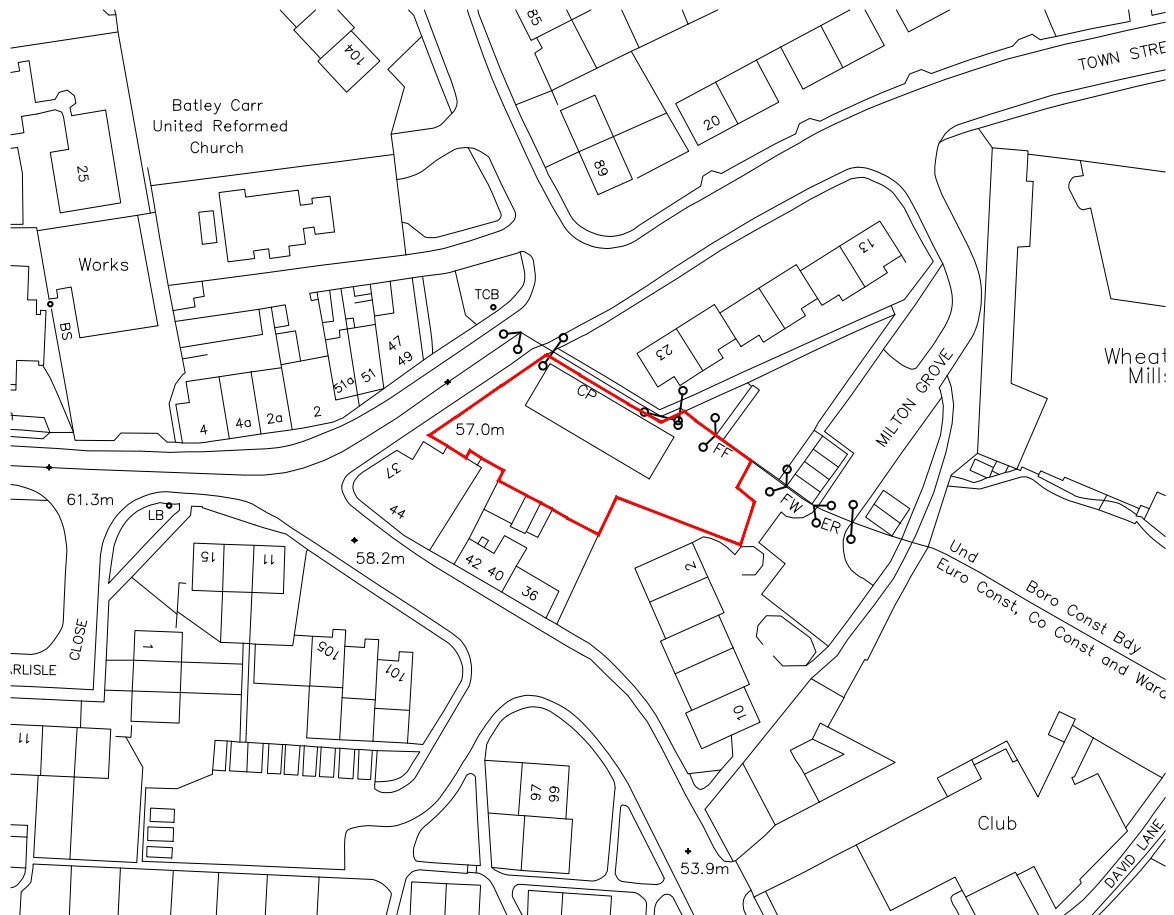


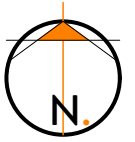

REVISION	DESCRIPTION	DATE	STATUS	PROJECT TITLE
-	-	-	PLANNING DRAWING	39-41 TOWN STREET
-	-	-	ORANGE DESIGN STUDIO.	LOCATION PLAN
-	-	-	ARCHITECTURAL PRACTICE	
-	-	-	hello@orangedesignstudio.co.uk	SCALE 1:1250
-	-	-	59A, Huddersfield Road, Mirfield, WF14 8AA	PAPER SIZE A4
-	-	-	orangedesignstudio.co.uk	DWG NUMBER (EX)002
-	-	-	01924 650930	DATE 13/10/23
-	-	-	COPYRIGHT © ORANGE DESIGN STUDIO LIMITED	REVISION 1
-	-	-		BATLEY CARR DENTAL