
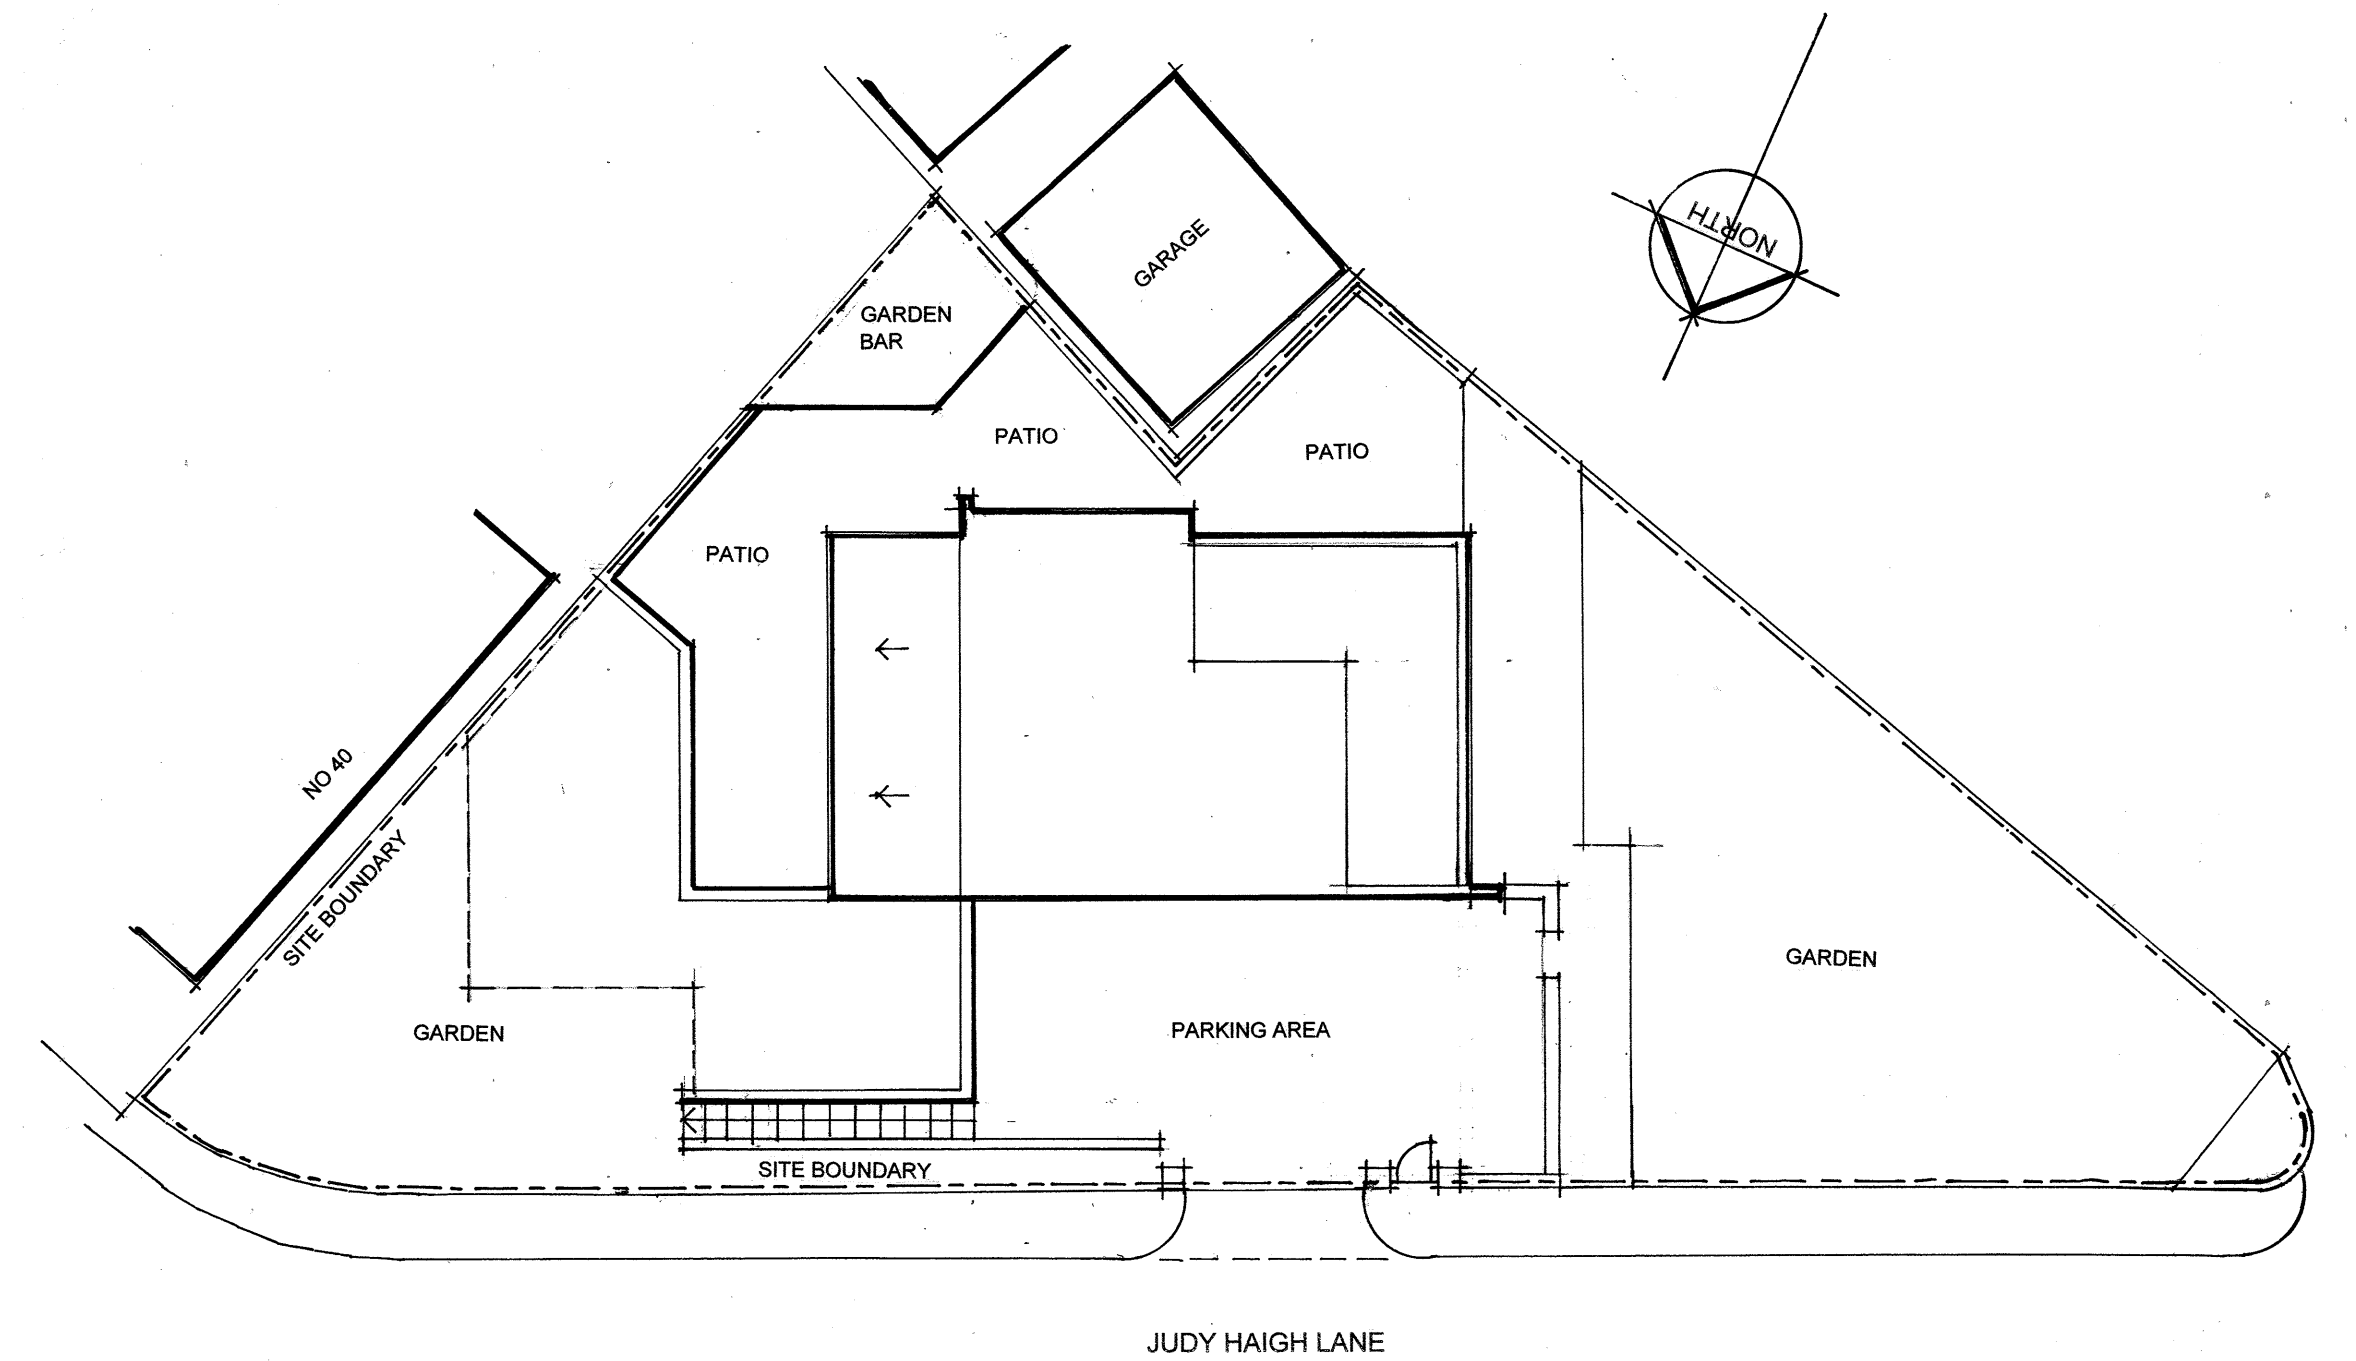
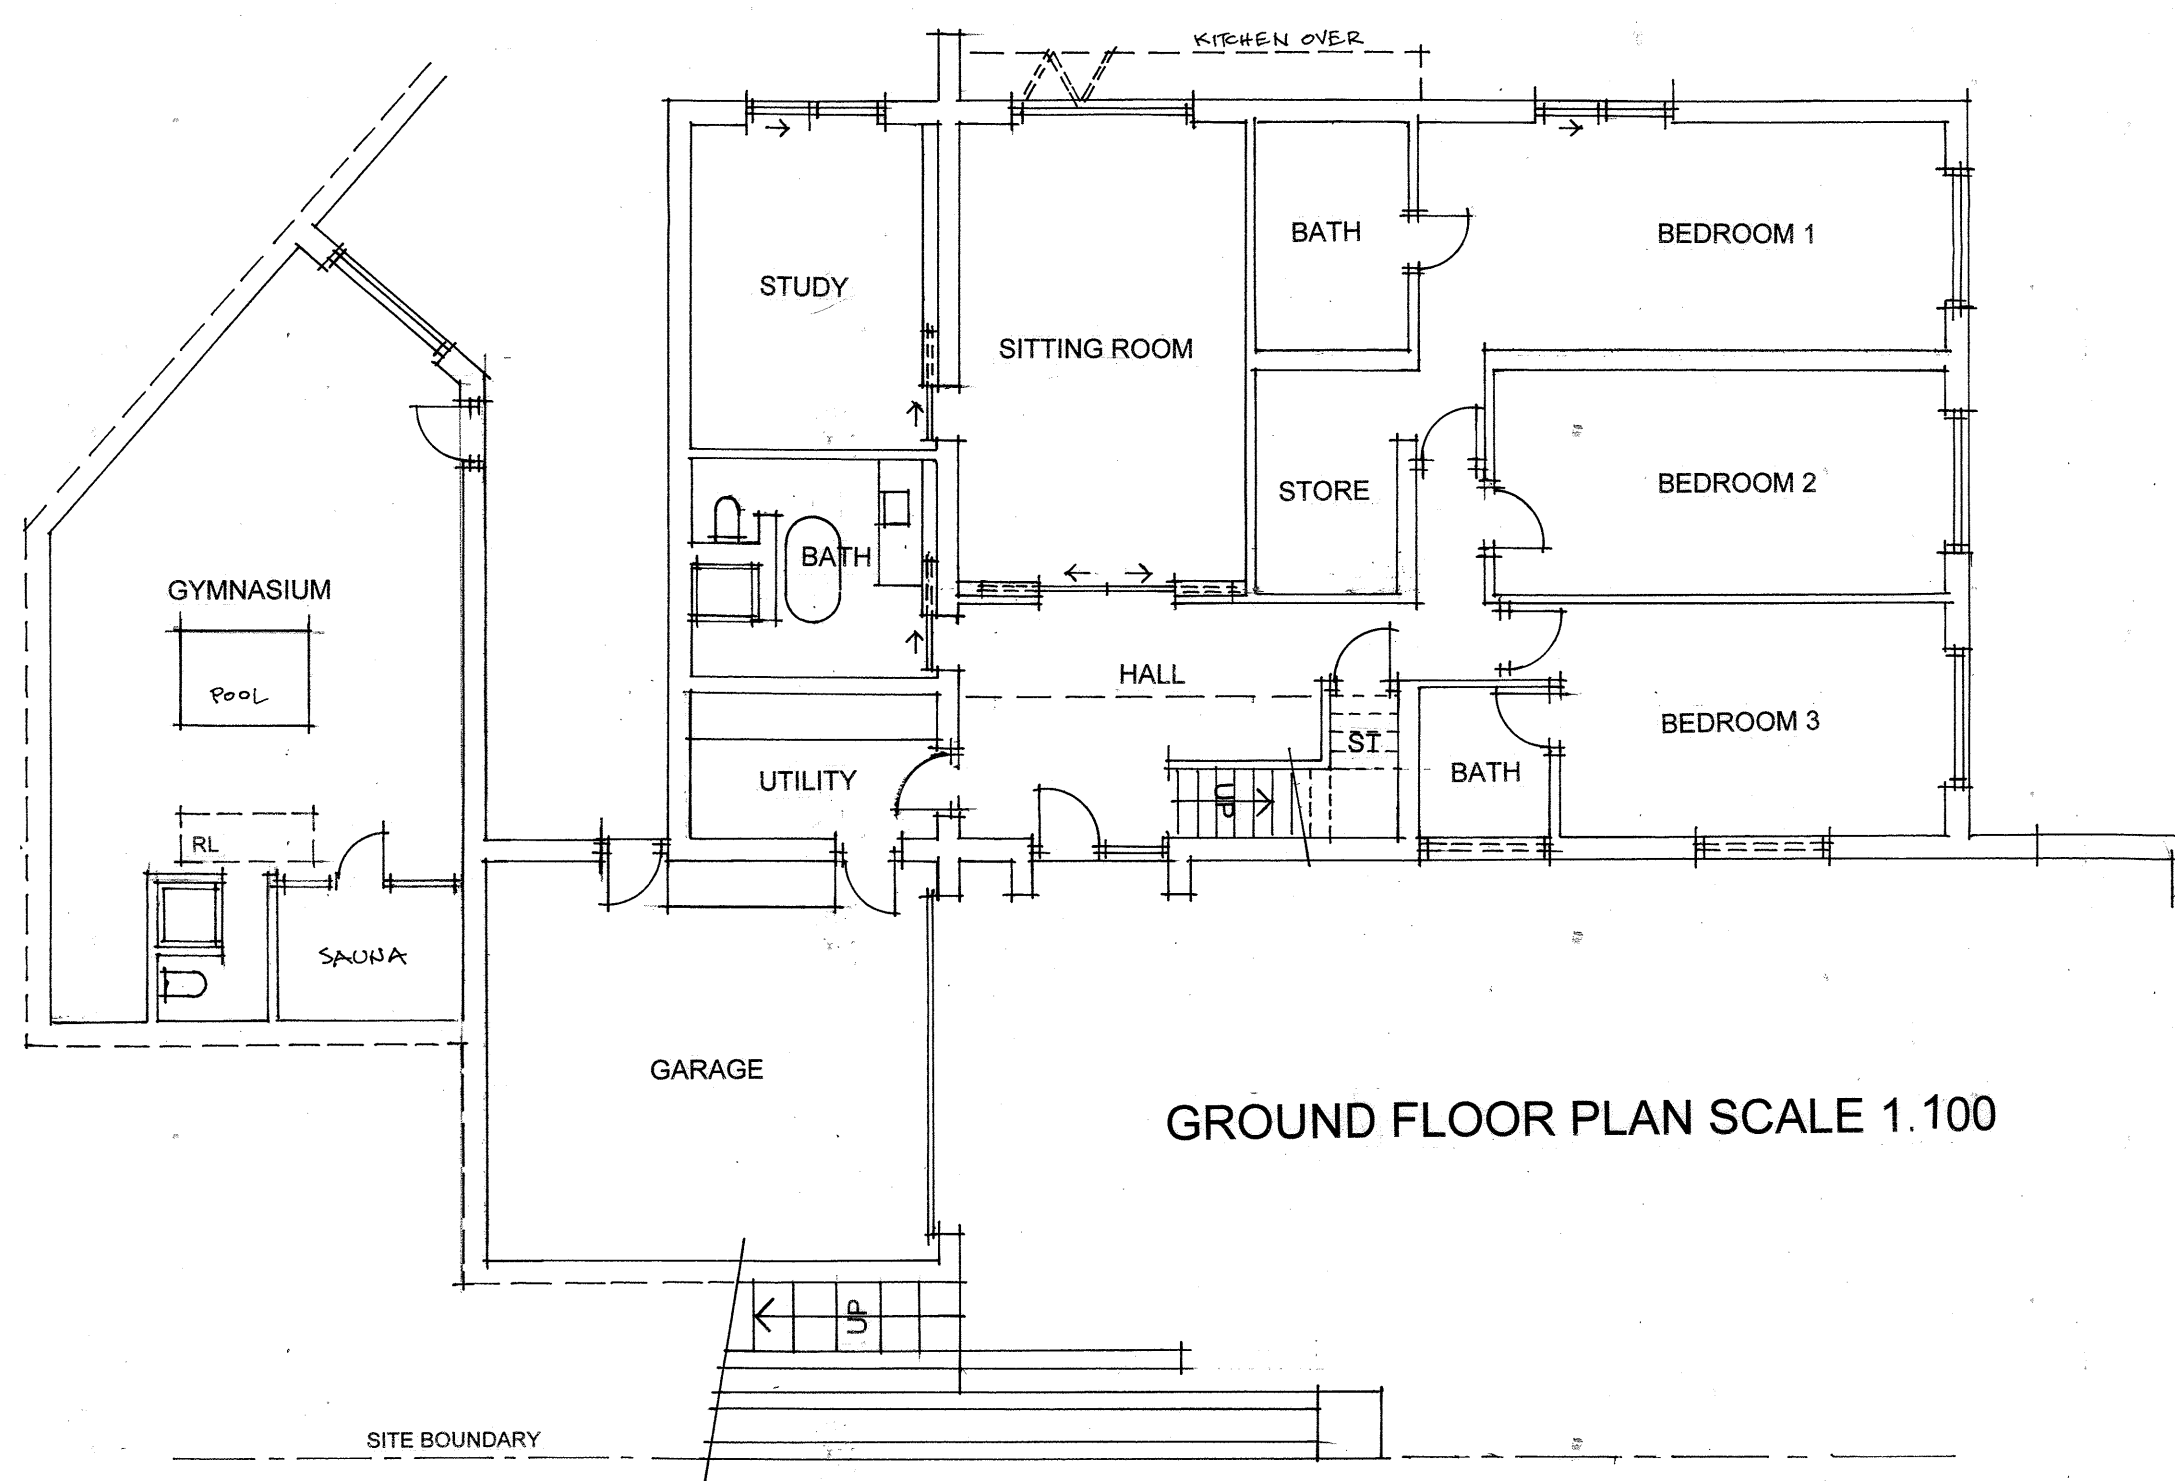
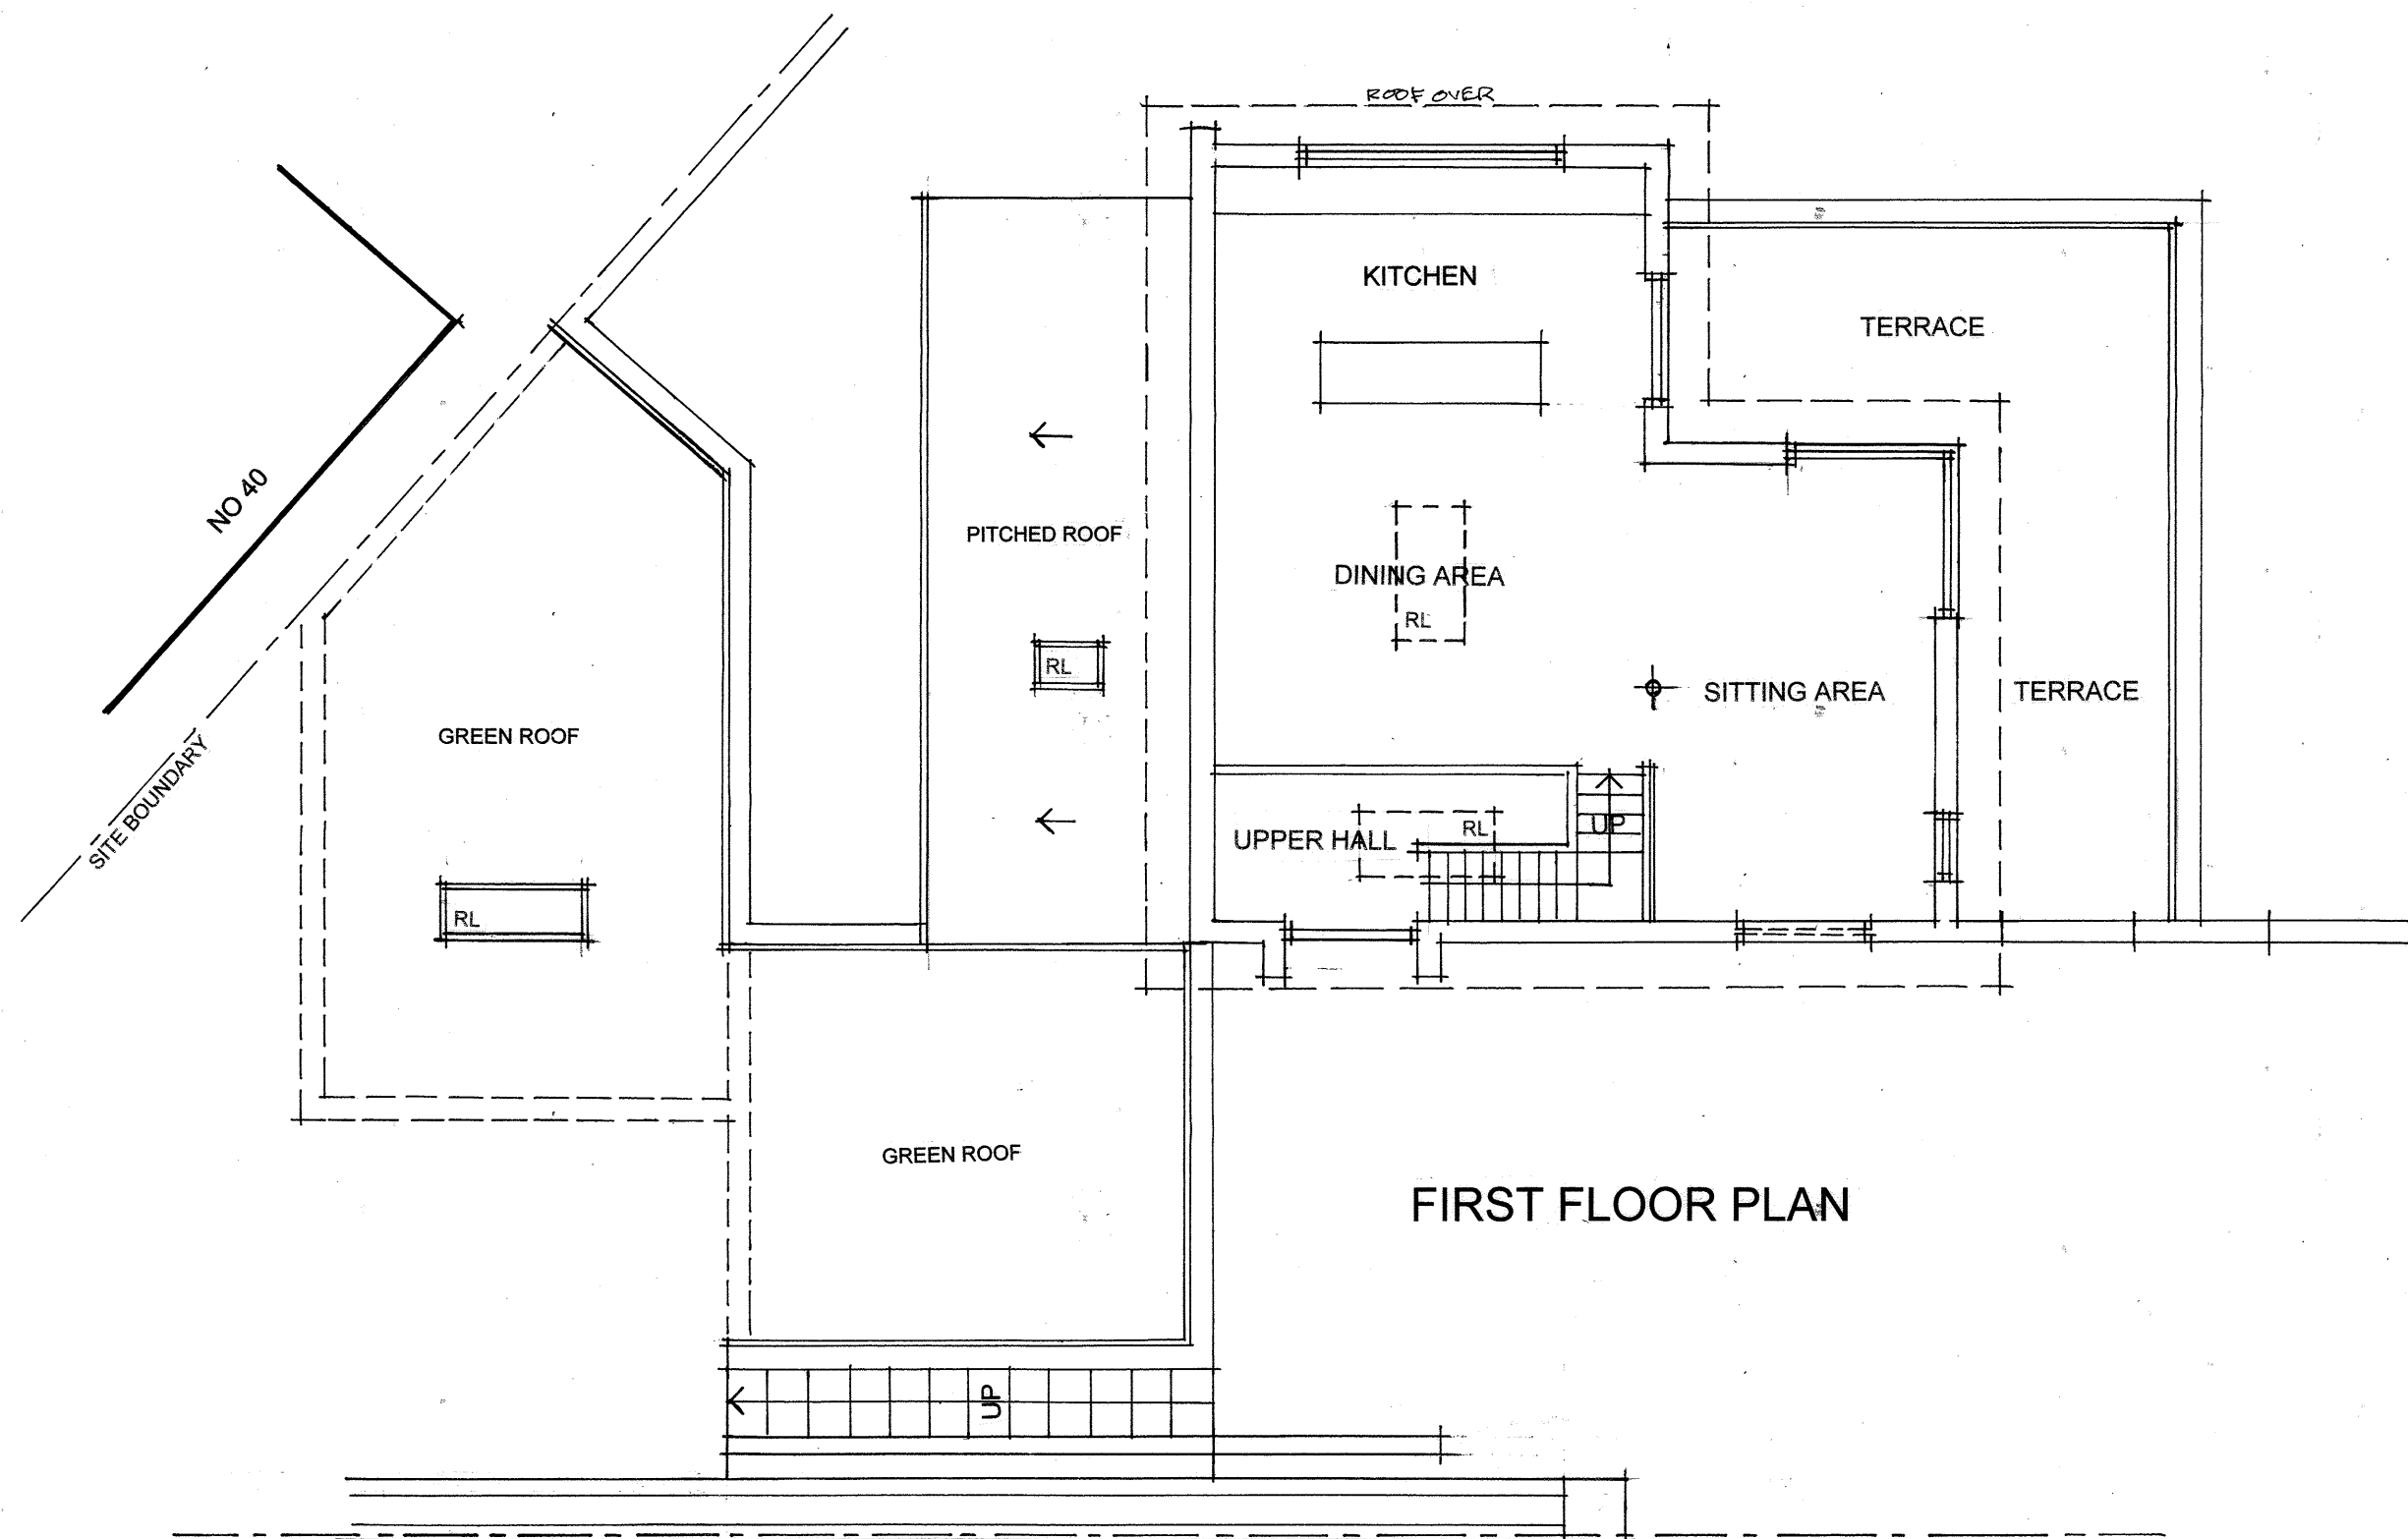


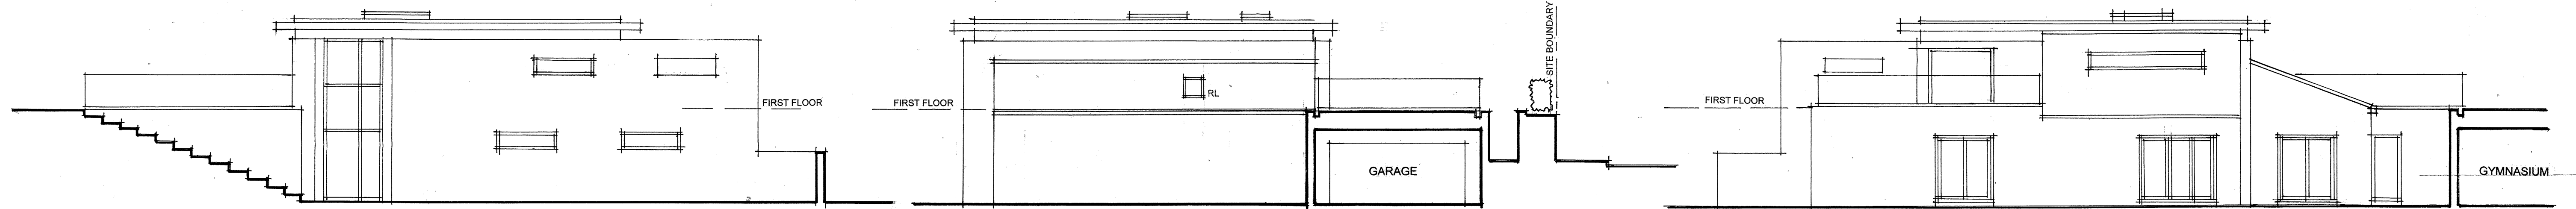

PLANS AS EXISTING

PROPOSED FIRST FLOOR EXTENSION TO
1 JUDY HAIGH LANE, THORNHILL, DEWSBURY FOR
MR B RAYNER
Drawing No 01

September 2023