Notes:

All dimensions must be checked on site and not scaled from this drawings
Levels to be checked on site prior to constructions
We do not accept liability for any deviations from our drawings or specifications
All structural elements to be checked by engineer or contractor.

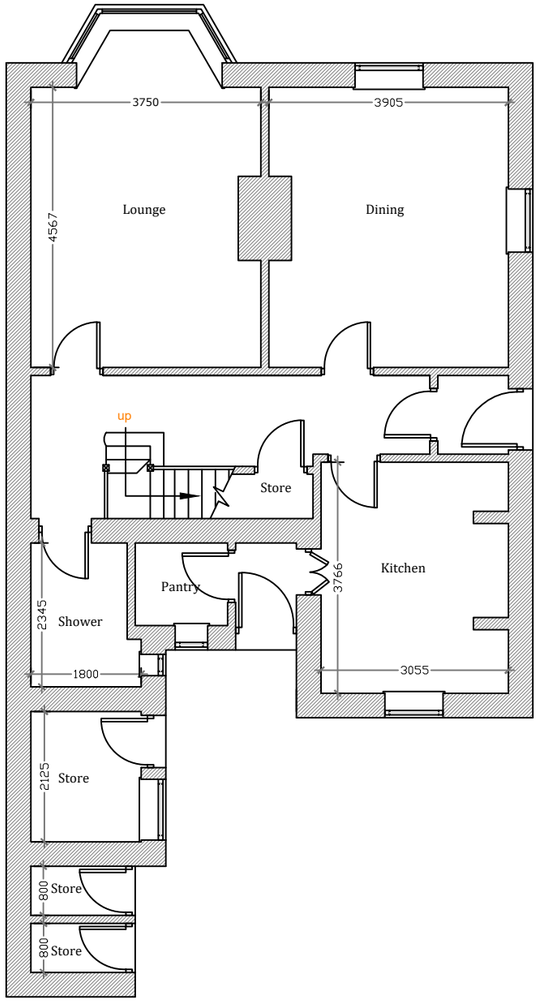

EXISTING GROUND FLOOR PLAN
Scale 1:100

EXISTING SIDE ELEVATION (1)
Scale 1:100

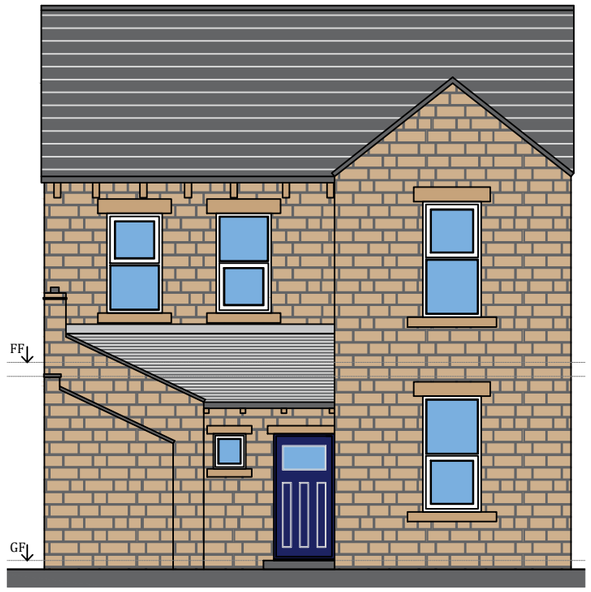

EXISTING REAR ELEVATION
Scale 1:100

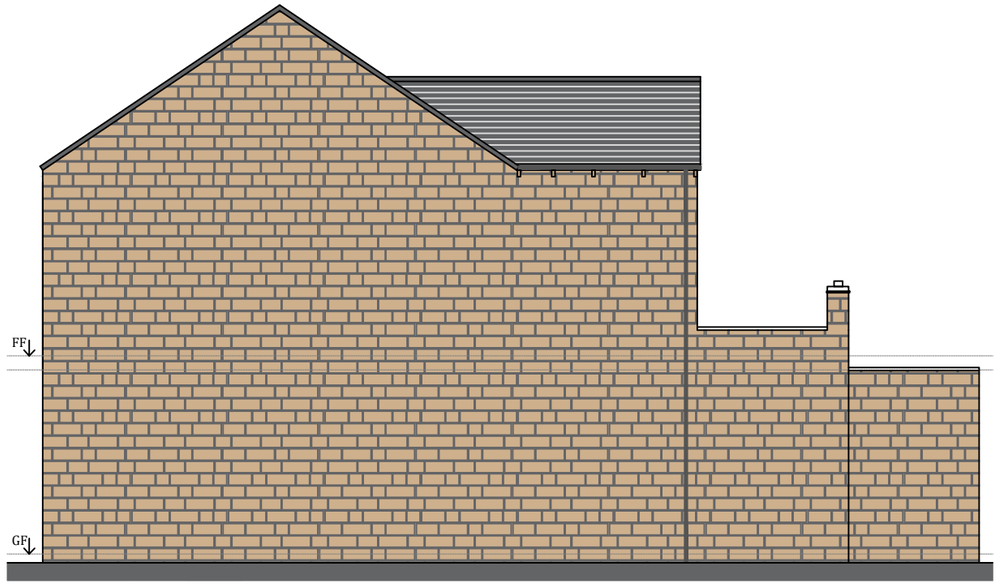

EXISTING SIDE ELEVATION (2)
Scale 1:100

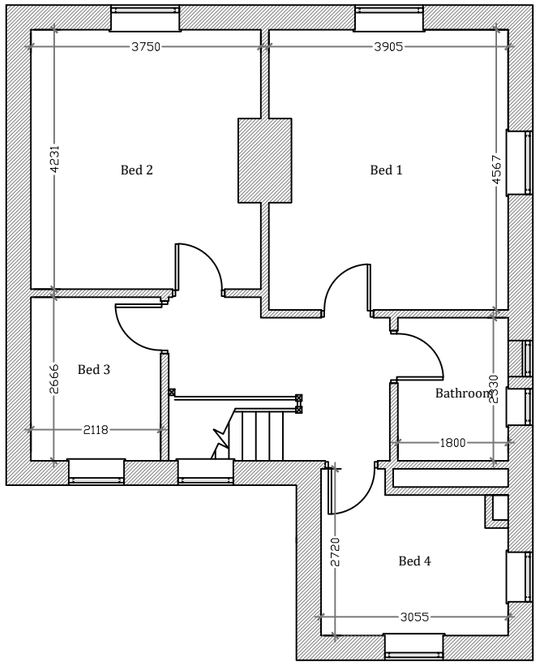

EXISTING FIRST FLOOR PLAN
Scale 1:100

INDICATIVE ONLY
ALL DRAINAGE, STRUCTURAL, ELEMENTS TO BE CONFIRMED ON SITE

PERSPECTIVE DESIGNS

W: www.perspectives-designs.com
T: 07873573149
E: pdperspectives@gmail.com

CLIENT	Mr Rashid Daji
ADDRESS	58 Deighton Lane
PROJECT	Demolition of existing garage and Proposed 2 storey rear extension
REVISION DATE	19.10.23 **REVISION** -
DRAWING ISSUE	Full Planning
DRAWN BY	EM **CHECKED BY** EM
SCALE	SEE DWG @A3
DRAWING NO.	003 - A3
JOB NO.	23-54

TITLE EXISTING PLANS & ELEVATIONS

This drawing is the copyright and no reproduction is allowed without prior permission. It is not to be used by any third parties for any purposes without the express permission. All Drawings must be checked and verified prior to commencement of work on site. All dimensions are in millimeters, unless otherwise stated. Anyone using this drawing is to check all dimensions on site prior to carrying out work or ordering of materials. DO NOT SCALE FROM THIS DRAWING.