



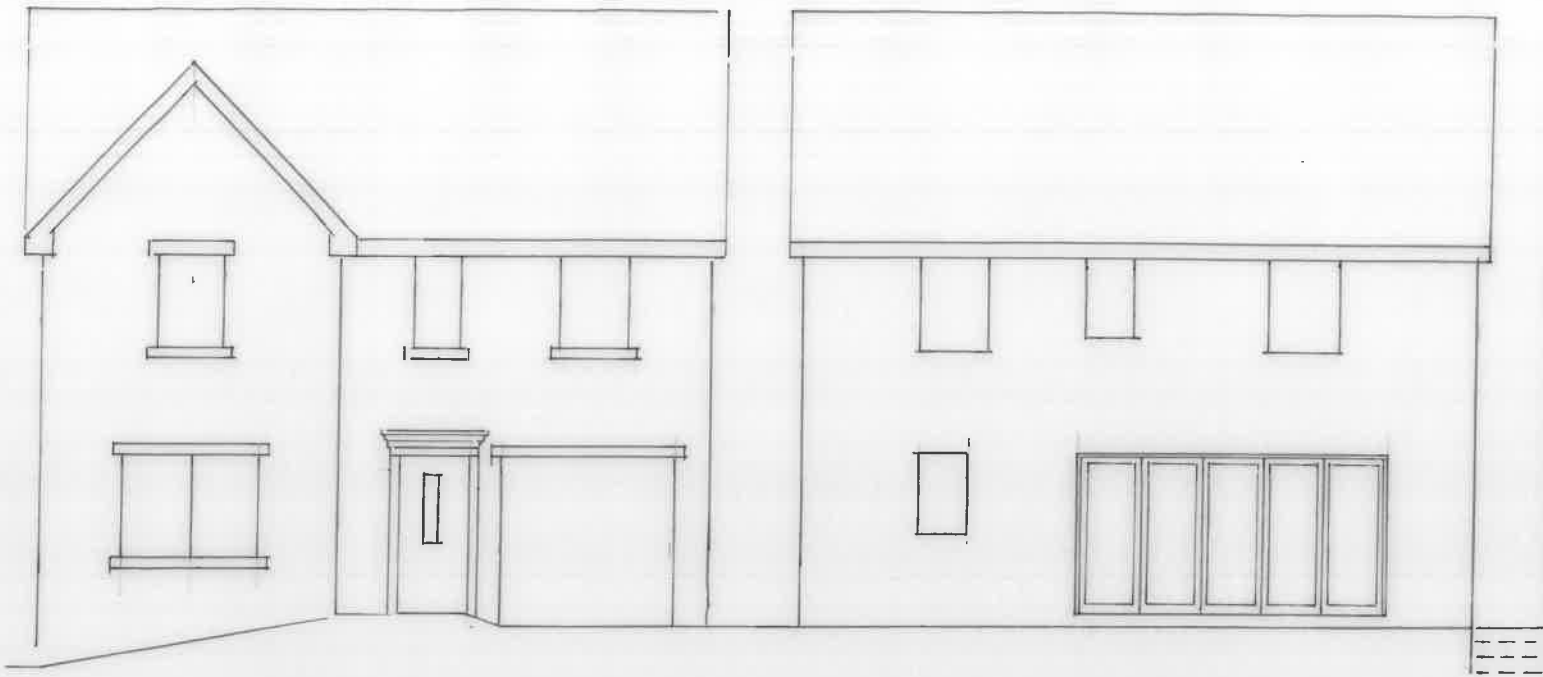

Existing Front

Existing Rear

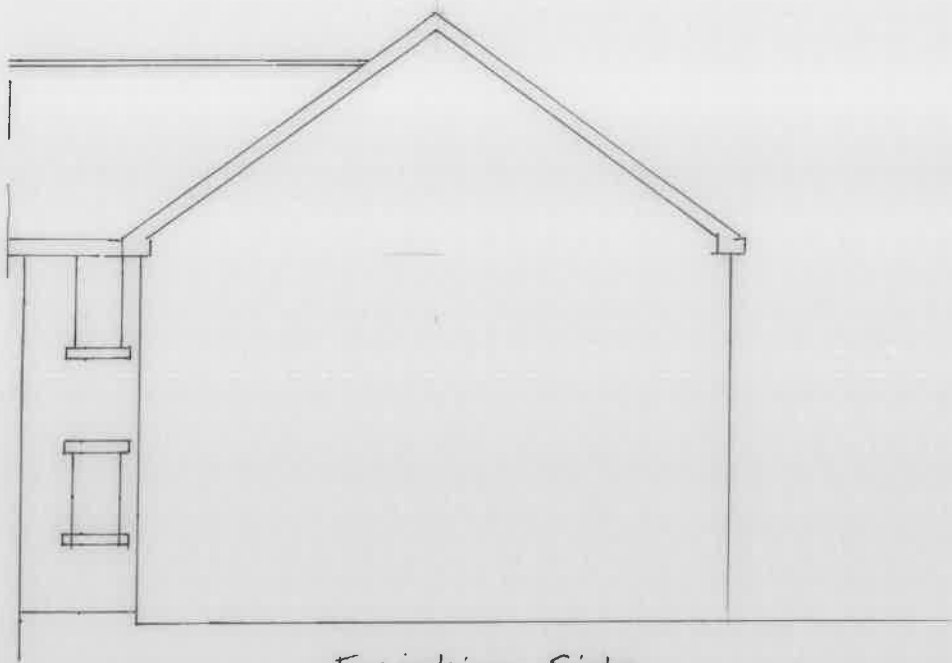

Existing Side

1:100