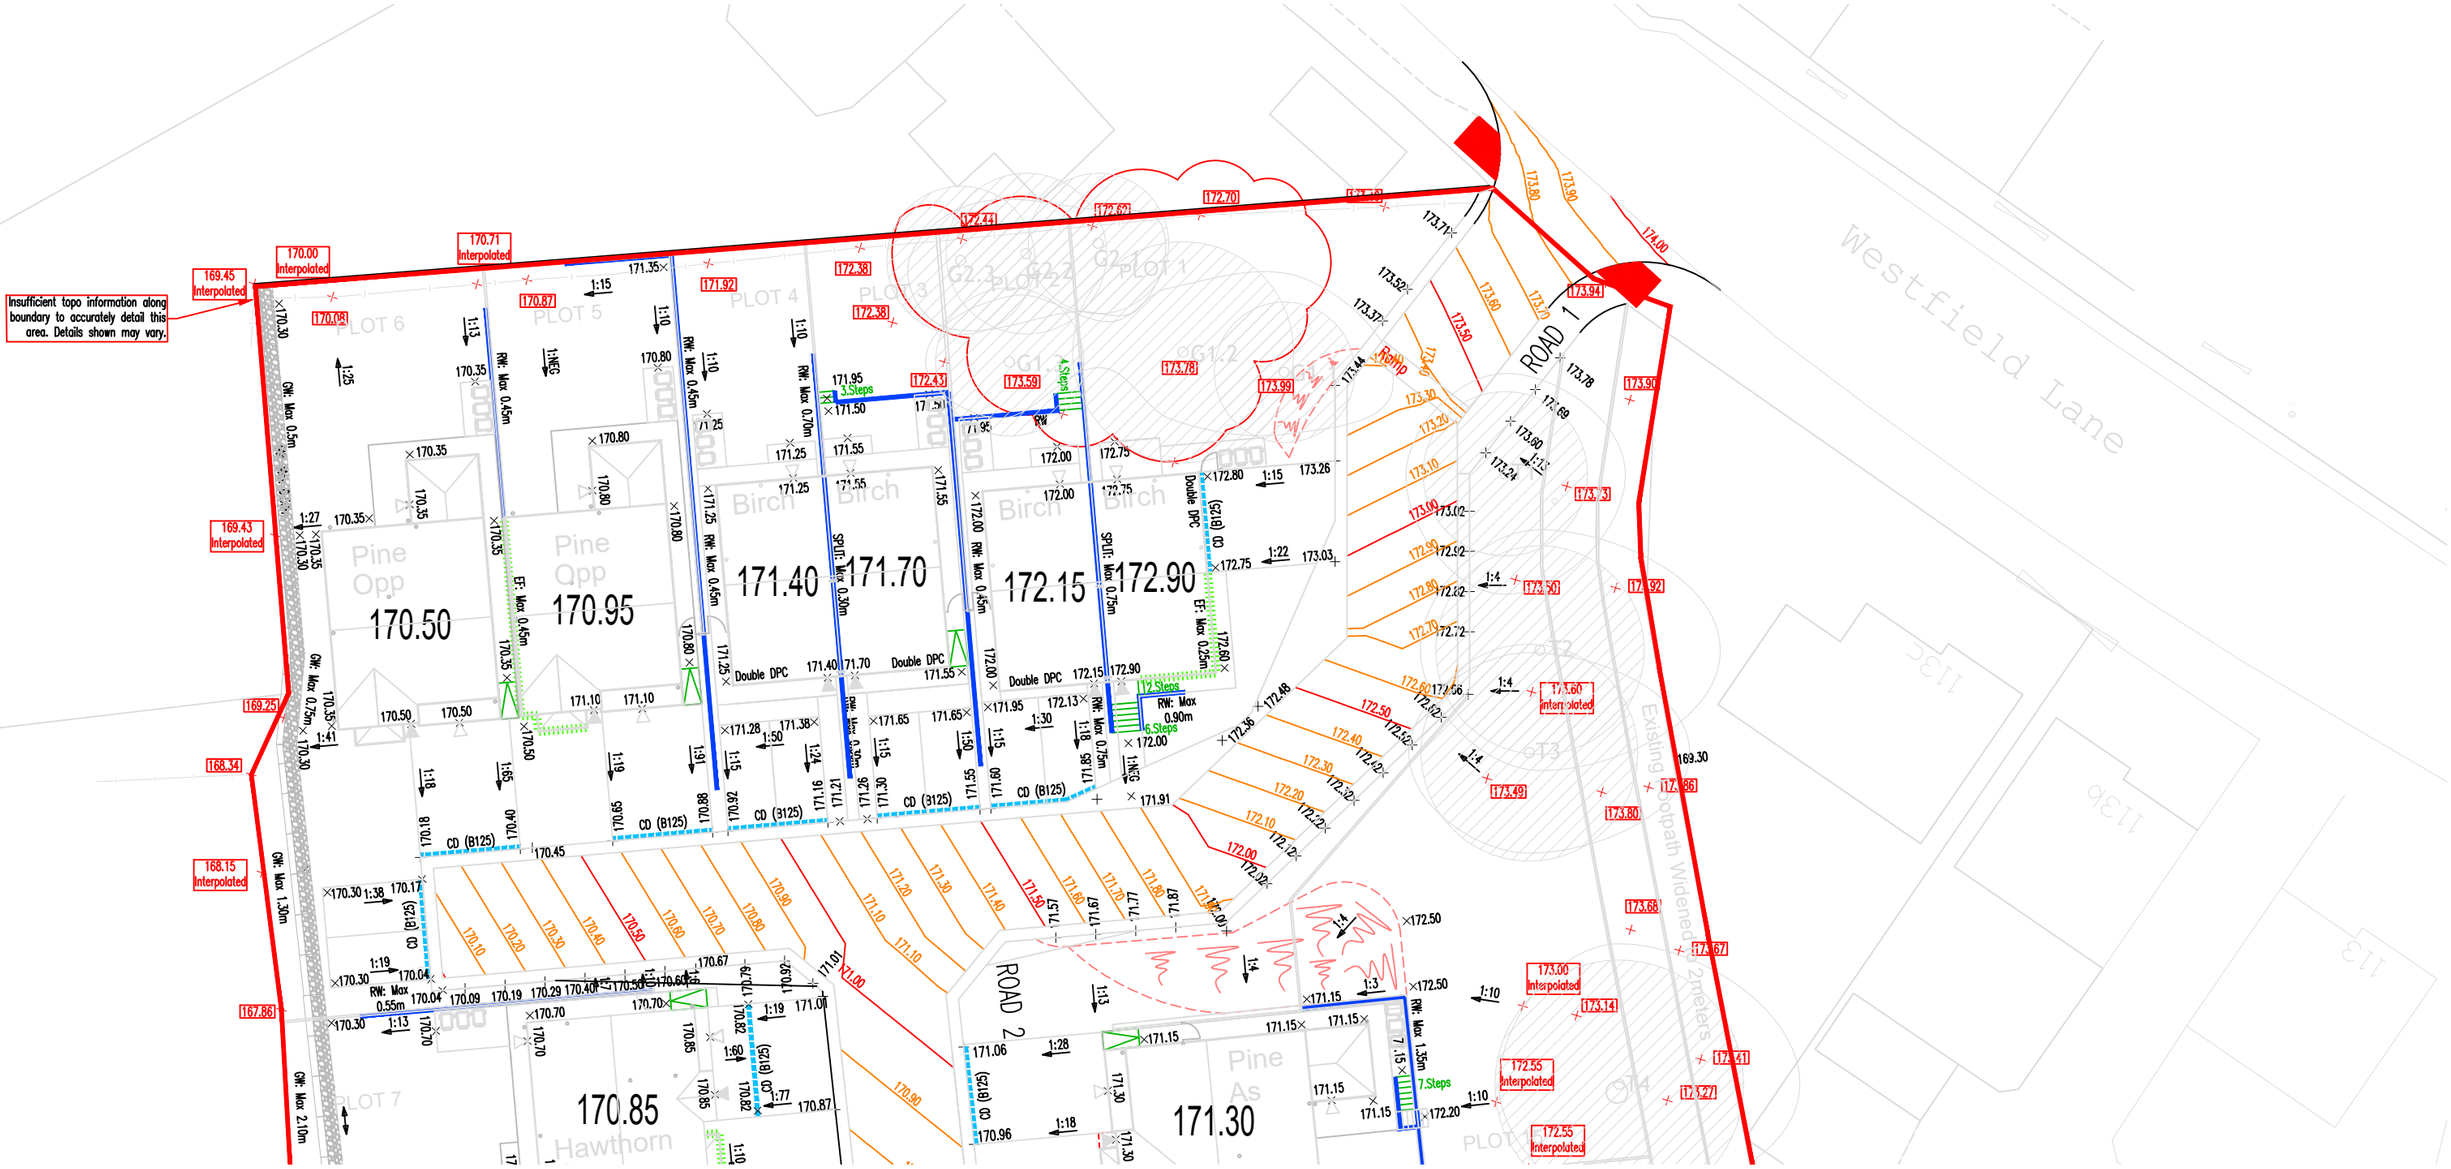
Insufficient topo information along boundary to accurately detail this area. Details shown may vary.
169.45 Interpolated
170.00 Interpolated
170.71 Interpolated
169.43 Interpolated
169.25
168.34
168.15 Interpolated
167.86
PLOT 6
PLOT 5
PLOT 4
PLOT 3
PLOT 2
PLOT 1
PLOT 7
Pine Opp
170.50
Pine Opp
170.95
Birch
171.40
Birch
171.70
Birch
172.15
Birch
172.90
170.85
Hawthorn
Pine As
171.30
ROAD 1
ROAD 2
Ramp
Westfield Lane
Existing Footpath Widened to 2meters
Double DPC
CD (B125)
CD (3125)
CD (32/B)
CD (32/18)
GW: Max 0.5m
GW: Max 0.75m
GW: Max 1.30m
GW: Max 2.10m
RW: Max 0.45m
RW: Max 0.70m
RW: Max 0.30m
RW: Max 0.75m
RW: Max 0.90m
RW: Max 1.35m
EF: Max 0.45m
EF: Max 0.25m
3.Steps
4.Steps
12.Steps
6.Steps
7.Steps
173.60 Interpolated
173.00 Interpolated
172.55 Interpolated
172.55 Interpolated